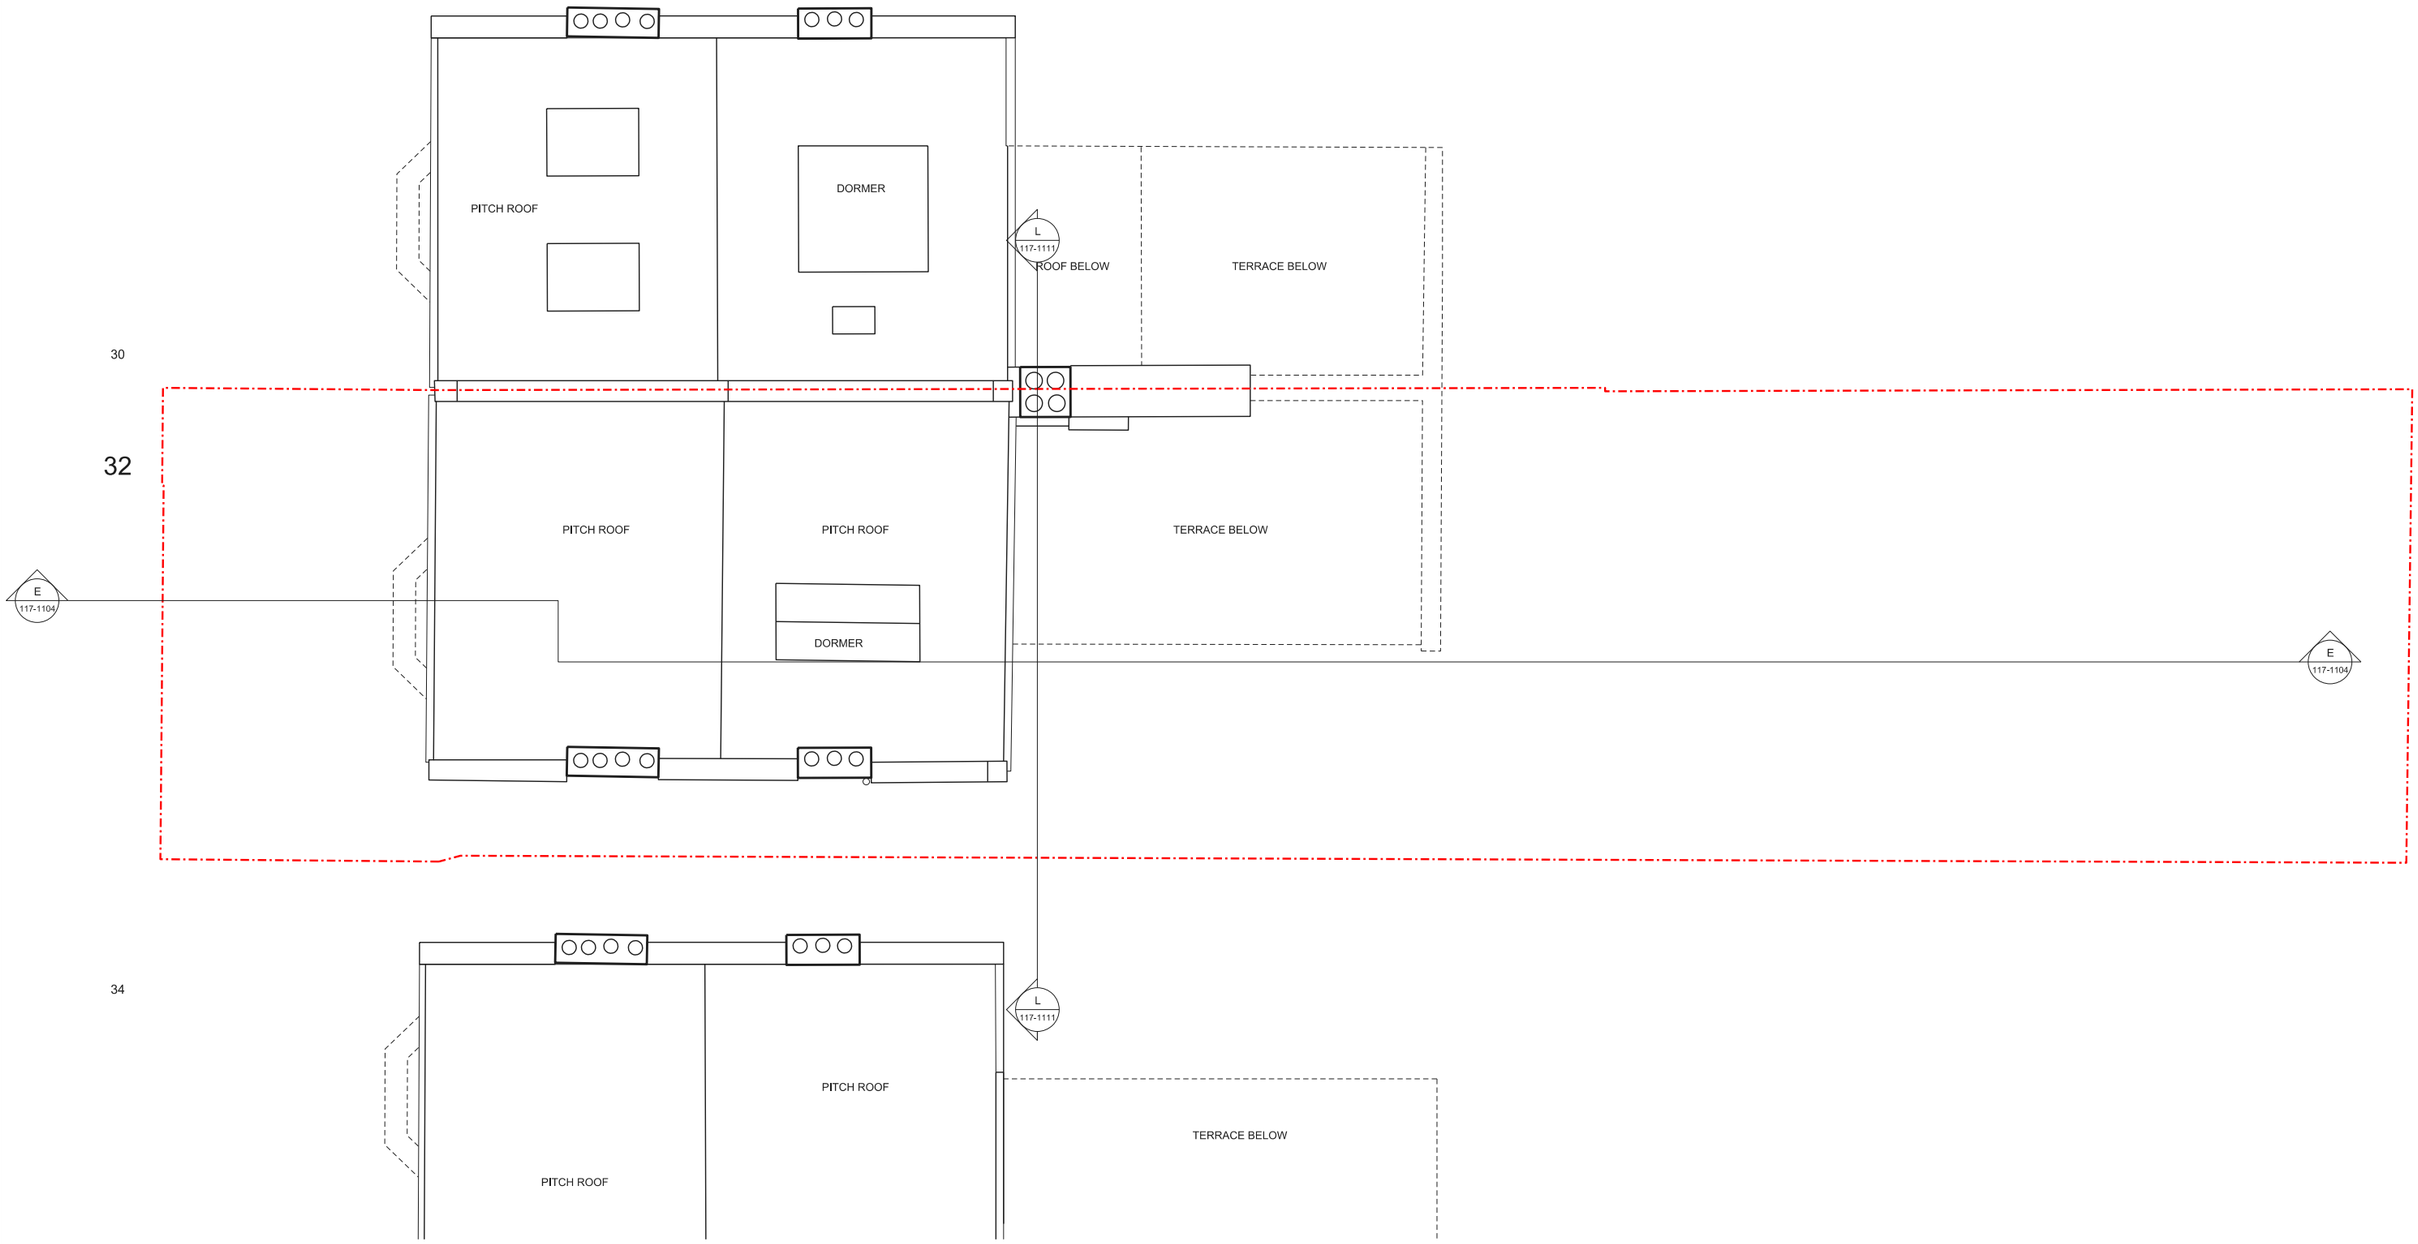


01
0604
EXISTING ROOF
1:50@A1

SCALE
0M 1M 2M 3M 4M 5M

Freehaus
Studio 4 F/H, Leroy House,
436 Essex Road,
London, N1 3QP
T +44 (0) 0208 5100 500
studio@freehausdesign.com
www.freehausdesign.com

Freehaus is a RIBA Chartered Practice,
Registration Number 20013331

Freehaus is a trading name and trademark
for Freehaus Design Ltd, Registered office:
15 Llngfield Avenue, Kingston upon
Thames, Surrey, KT1 2TL Registered In
England and Wales No: 8019536

Quality Assured
Do Not Scale. All dimensions and conditions are to be checked on site prior to preparing drawings or commencing any work.
© This drawing is the property of Freehaus Design Limited and protected by the Copyright, Designs and Patents Act, 1988.

N

KEY PLAN

NOTES

| RISK NO. | Design Area | Risk 000 (refer to CDM005 Live Risk Register) | by | STATUS |
|---|---|---|---|---|
| NO. 000 | Design Area | Risk 000 (refer to CDM005 Live Risk Register) | by | STATUS |

| date | rev | description | drawing status | by | check |
|---|---|---|---|---|---|
| 18.06.18 | B | PLANNING | PLANNING | NG | TB |
| 17.04.18 | A | - | PRE PLANNING | TB | TB |

project
32 SAVERNAKE ROAD

client
MR J HOLMAN & MS B O'DONOVAN

FREEHAUS
FREEHAUSDESIGN.COM

drawing title
ROOF PLAN
EXISTING

status
PLANNING

scale
1:50@A1 1:100@A3

drawn
01.02.16

by
TB

job number drawing number
117- **0604**

rev
B