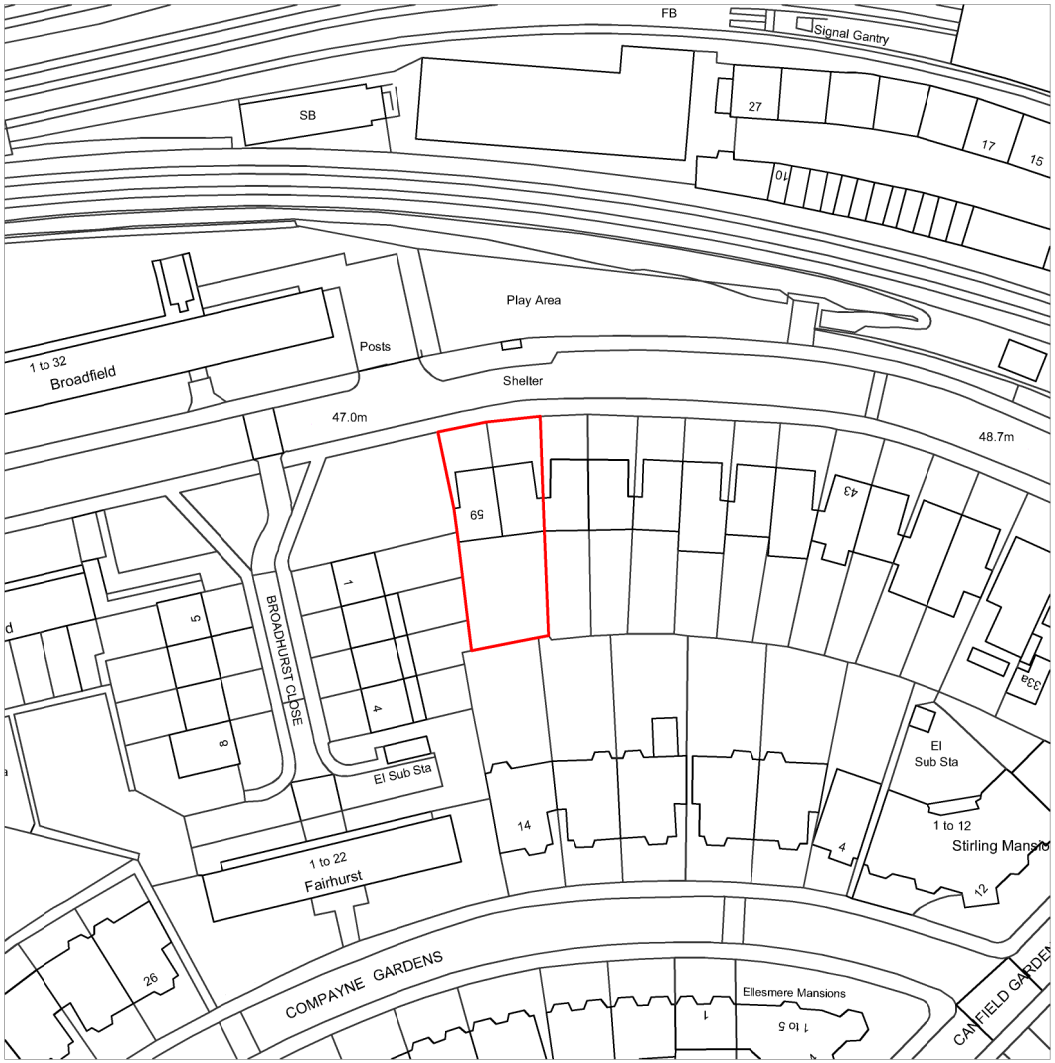

N

EXISTING SITE LOCATION PLAN
SCALE 1:1250

0 20 50 100M

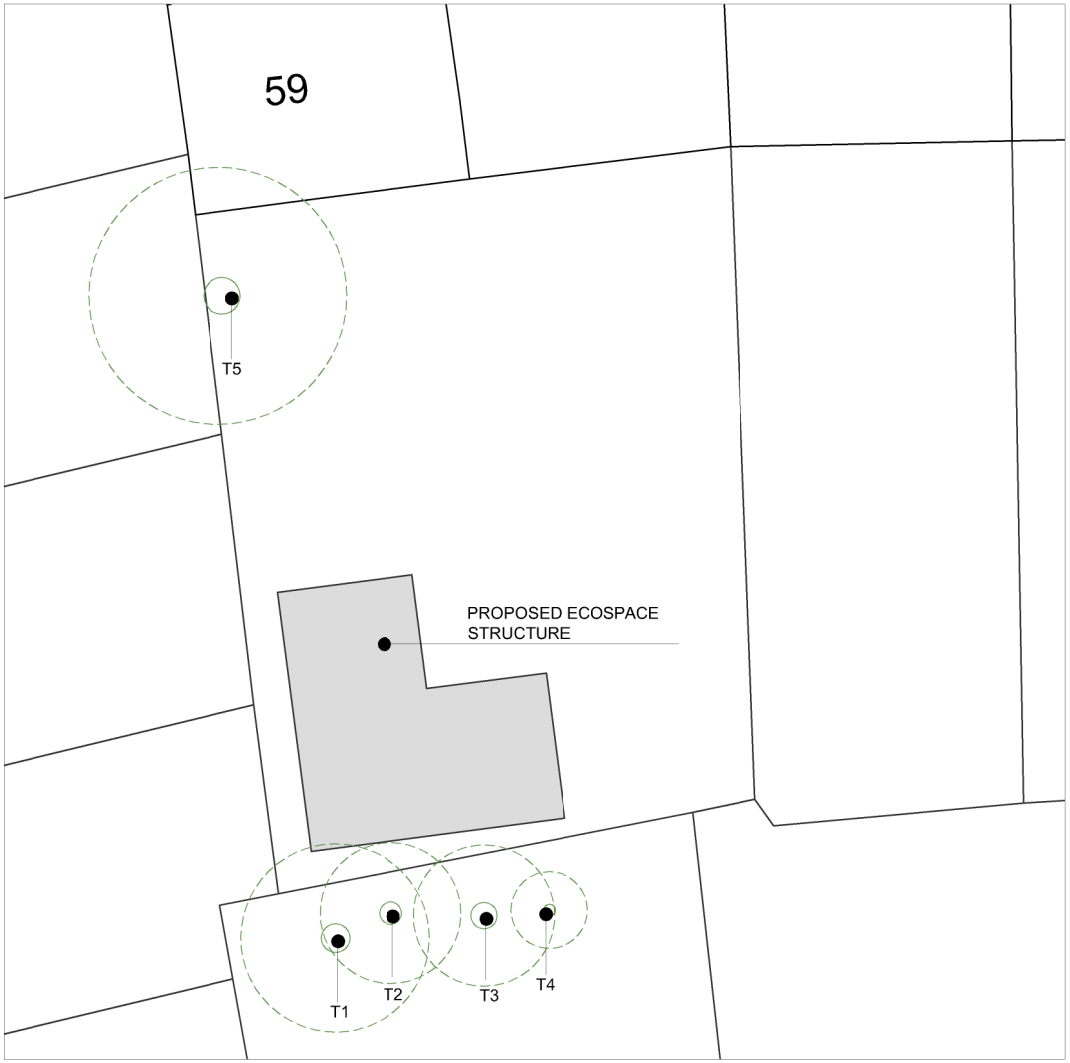

N

PROPOSED BLOCK PLAN
SCALE 1:200

0 2 5 10M

DRAWING	NOTES
EXISTING SITE LOCATION & BLOCK PLAN	
STATUS	
PLANNING	

DRAWN BY	CHECKED BY	SCALE	DATE
ZK		1/1250 @ A4	08.06.2018
DRAWING NUMBER			**REVISION**
1815.PL.01			

PROJECT	SITE ADDRESS
MIRIUM RYLEY	59D BROADHURST GARDENS LONDON NW6 3QT
STAGE	
PLANNING	

ecospace
architecture, naturally
5A/6A ILIFFE YARD
LONDON SE17 3QA
T: 020 7703 4004
F: 020 7708 4750
E: info @ ecospacestudios.com