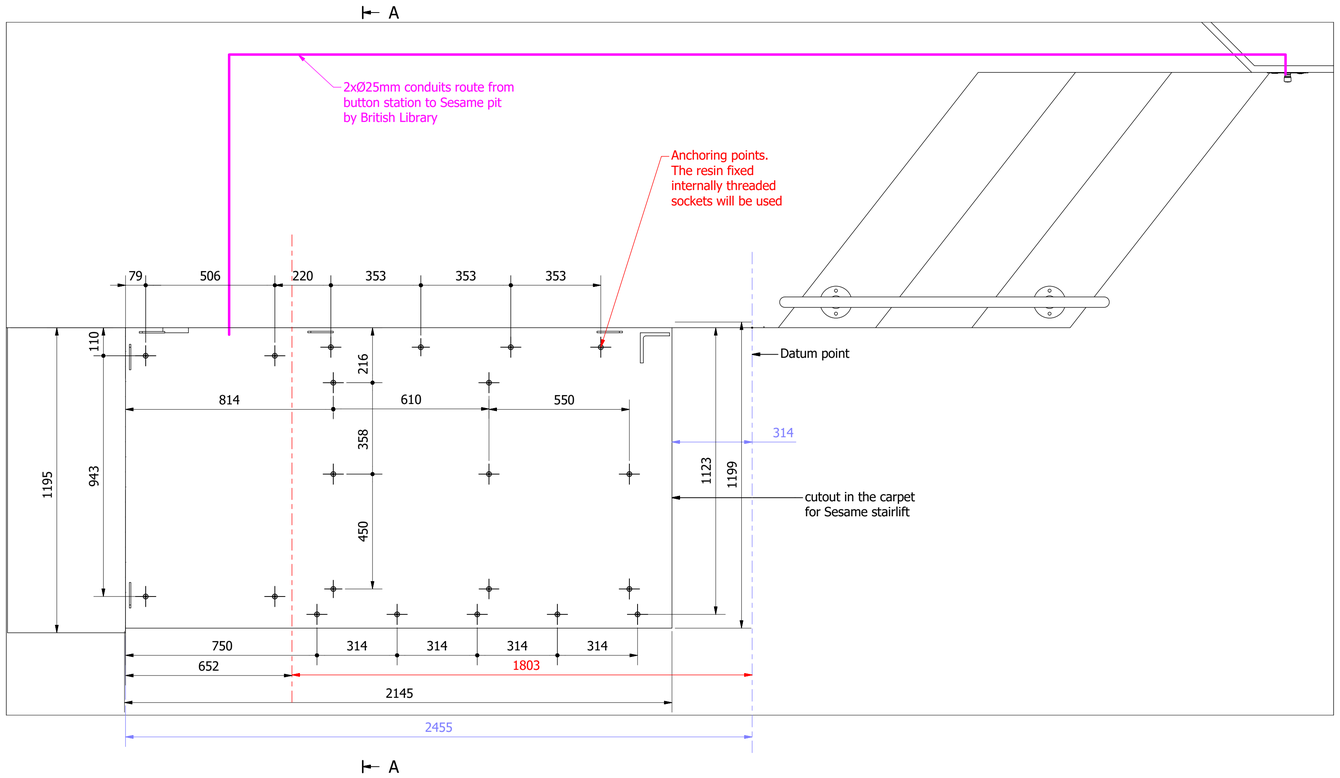

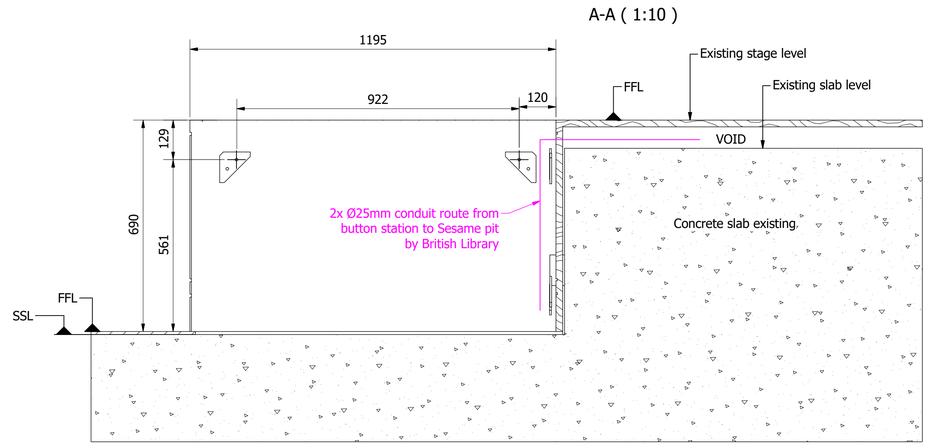

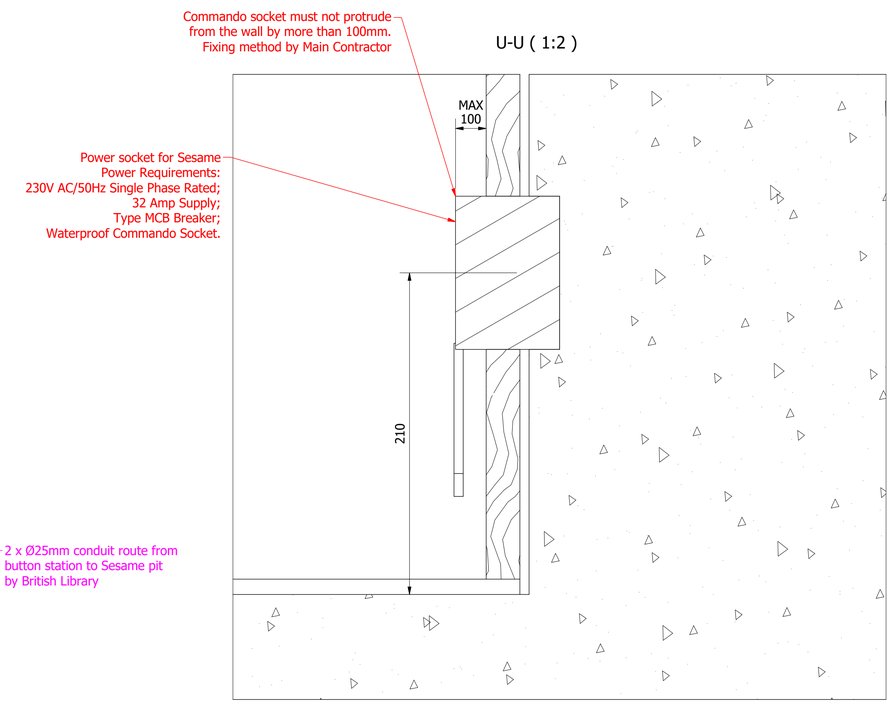

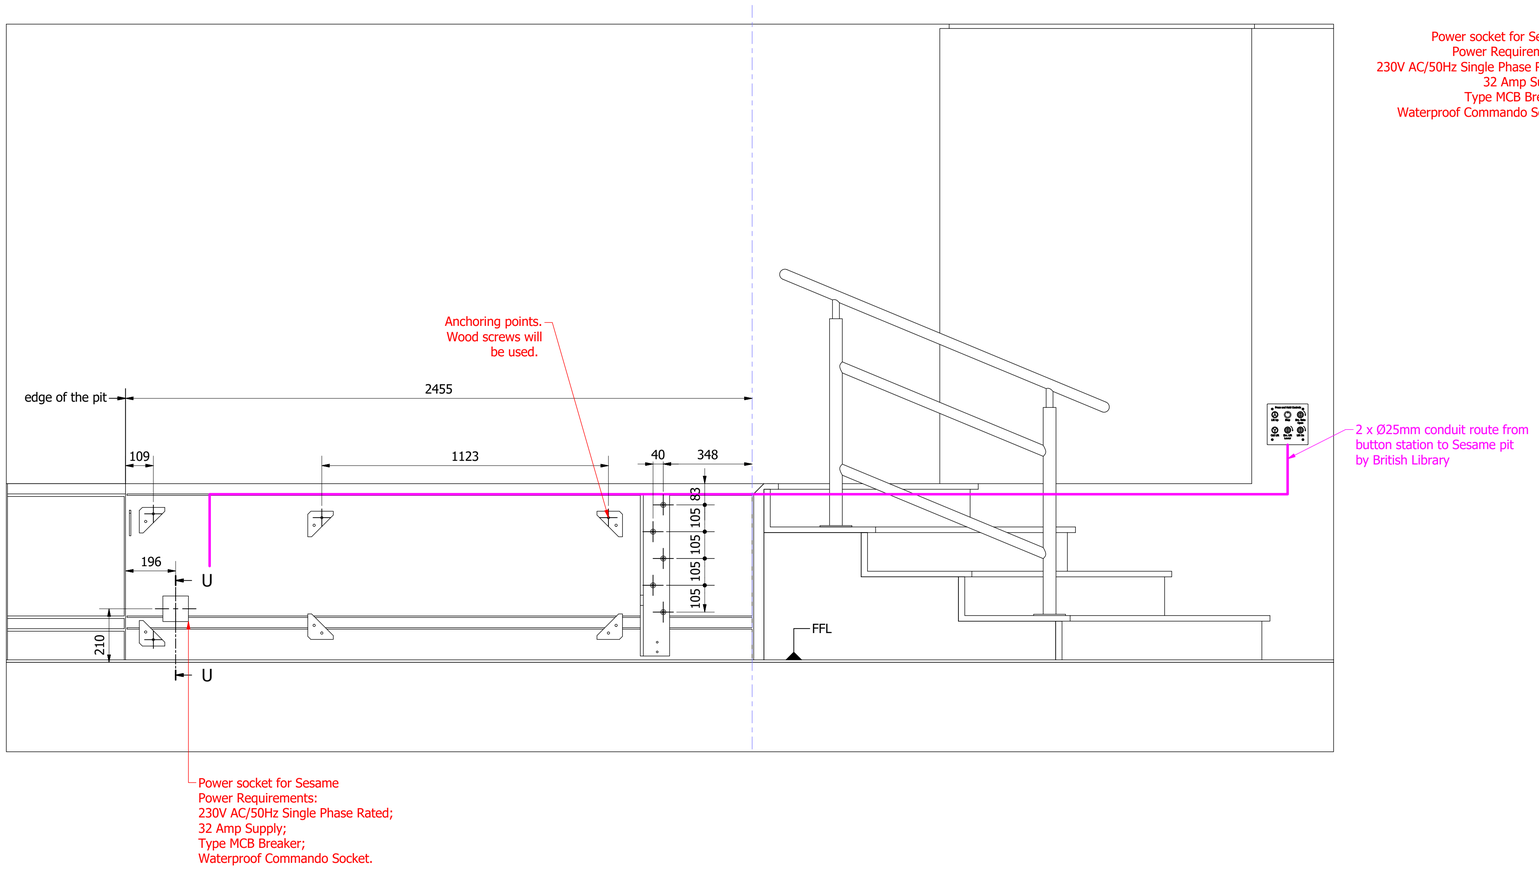

The position where the threaded sockets are drilled into must be a solid construction so the Main Contractor is to prepare this area with either high density block or concrete.

This drawing and the information it contains is the property of Sesame Access Systems LTD. and must not be copied or issued to any third party Do not insert this drawing onto your system as the Educational version message will overlay onto your drawings.	Designed by K. Porwol	Checked by S.J.Lyons	Date 18/06/2018	Project No:
	Sesame ACCESS FOR ALL	Sesame ACCESS FOR ALL Unit 1, Cumberland Works Wintersell Business Park Surrey, KT14 7LF Tel: +44 (0)1784 440088 Fax:+44 (0)870 7053252 Email:forall@sesameaccess.com Web:www.sesameaccess.com	1252.BritishLibrary	
			Pit Setup	Sheet 2 / 7

Rev: 9