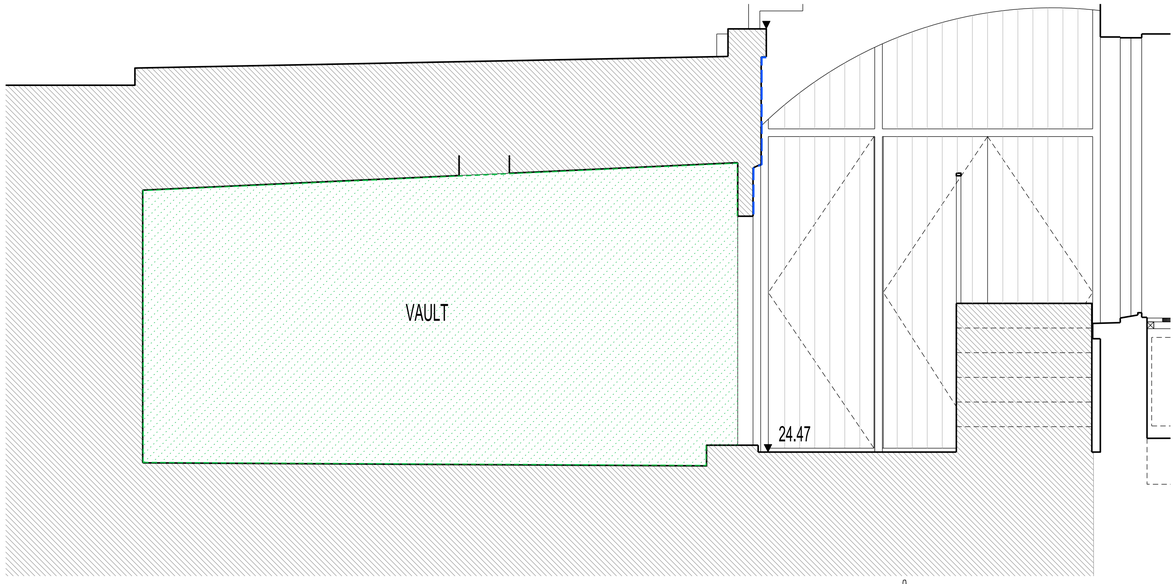

SECTION THROUGH VAULT

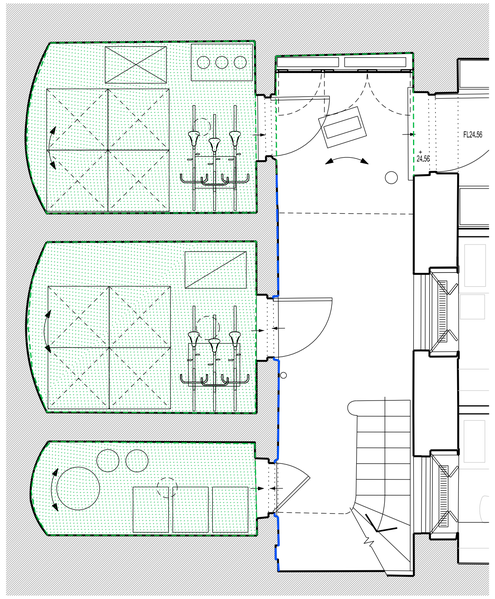

LIGHT WELL PLAN
1:50

KEY

NEW LIME RENDER

SIKA-1 WATERPROOF RENDERING TO WALLS AND CELINGS
SIKA-1 SCREED TO FLOORS

GENERALLY

A. Cleaning and strip out render in bad condition or cementitious render.

B. New lime render to light well wall. Use based on non-hydraulic lime putty plus pozzolan mortar.
Application:
Render coat: 1 Mature lime putty, 2.5 well-granded sand, 5kg/m hair, PFA TRASS 10%
Floating coat: 1 Mature lime putty, 2.5 well-granded sand, 3kg/m3 hair, PFA TRASS 10%
Finishing coat: 1 Mature lime putty, 2.5 well-granded sand, PFA TRASS 10%

C. New Sika-1 waterproof rendering to walls and ceilings at vaults.
New Sika-1 screed to floors.

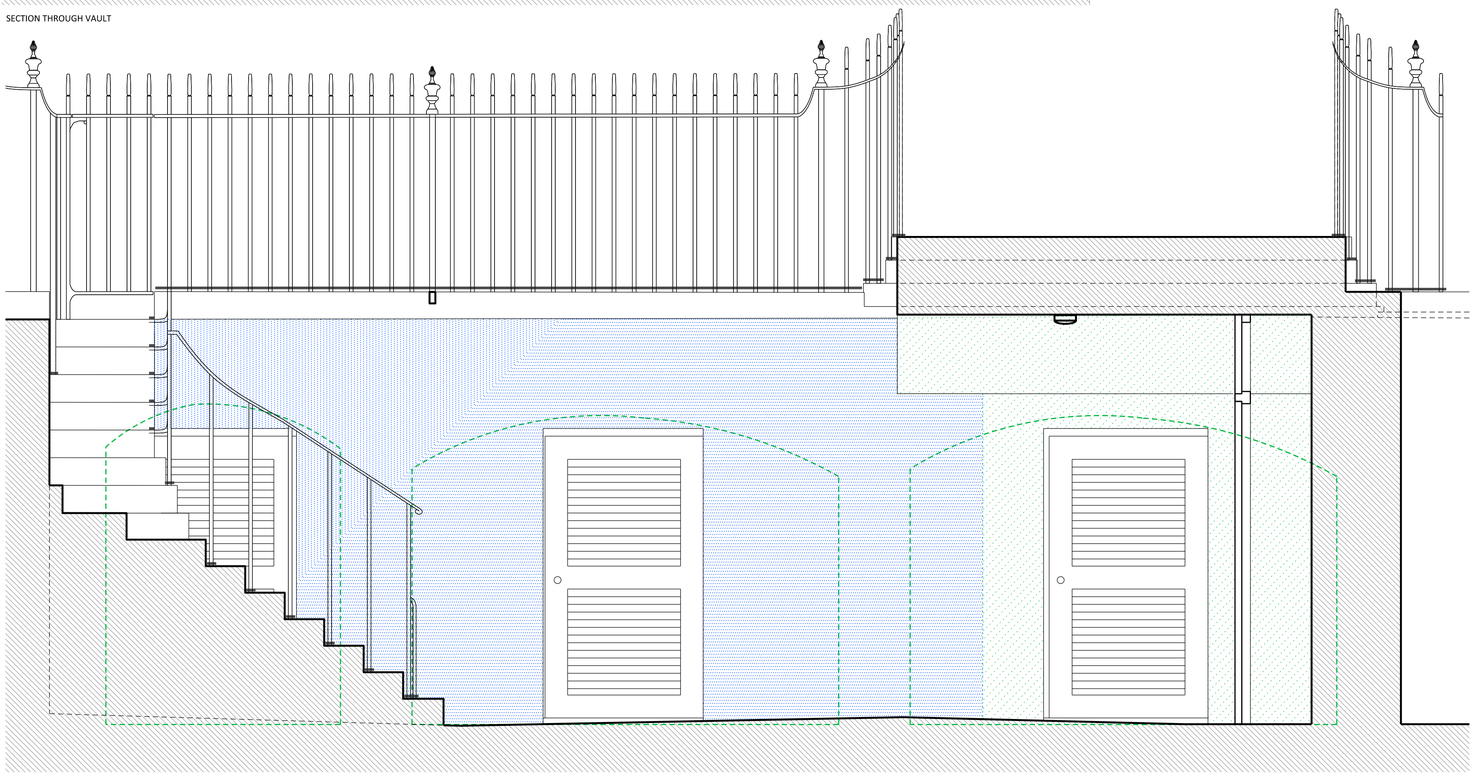

SECTION THROUGH LIGHT WELL

IMAGE 1

IMAGE 2

AS PROPOSED

BUILDING DESIGN PARTNERSHIP LTD SHALL HAVE NO RESPONSIBILITY FOR ANY USE MADE OF THIS DOCUMENT OTHER THAN FOR THAT WHICH IT WAS PREPARED AND ISSUED

ALL DIMENSIONS SHOULD BE CHECKED ON SITE.

DO NOT SCALE FROM THIS DRAWING.

ANY DRAWING ERRORS OR DIVERGENCES SHOULD BE BROUGHT TO THE ATTENTION OF BUILDING DESIGN PARTNERSHIP LTD AT THE ADDRESS SHOWN.

REVISION / DESCRIPTION	DRAWN	CHECKED	DATE
A- LBC APPLICATION	MN	MB	14.12.2017
- LBC APPLICATION - DRAFT FOR COMMENTS	MN	MB	08.12.2017

KEY PLAN

CLIENT LOGO

BDP.

16 Brewhouse Yard
Clerkenwell
London, EC1V 4LJ
United Kingdom

T +44 (0)20 7812 8000
F +44 (0)20 7812 8399
www.bdp.com

PROJECT TITLE: 42 BEDFORD SQUARE

PROJECT NUMBER: P2005698

DRAWING TITLE: LIGHT WELL AND VAULTS ELEVATIONS AS PROPOSED

SCALE @ A1: 1:20

DATE: 12.2017

DRAWING NO: (15)AE103

REVISION: A