44 DARTMOUTH PARK ROAD NW5 extract from Section GG as existing

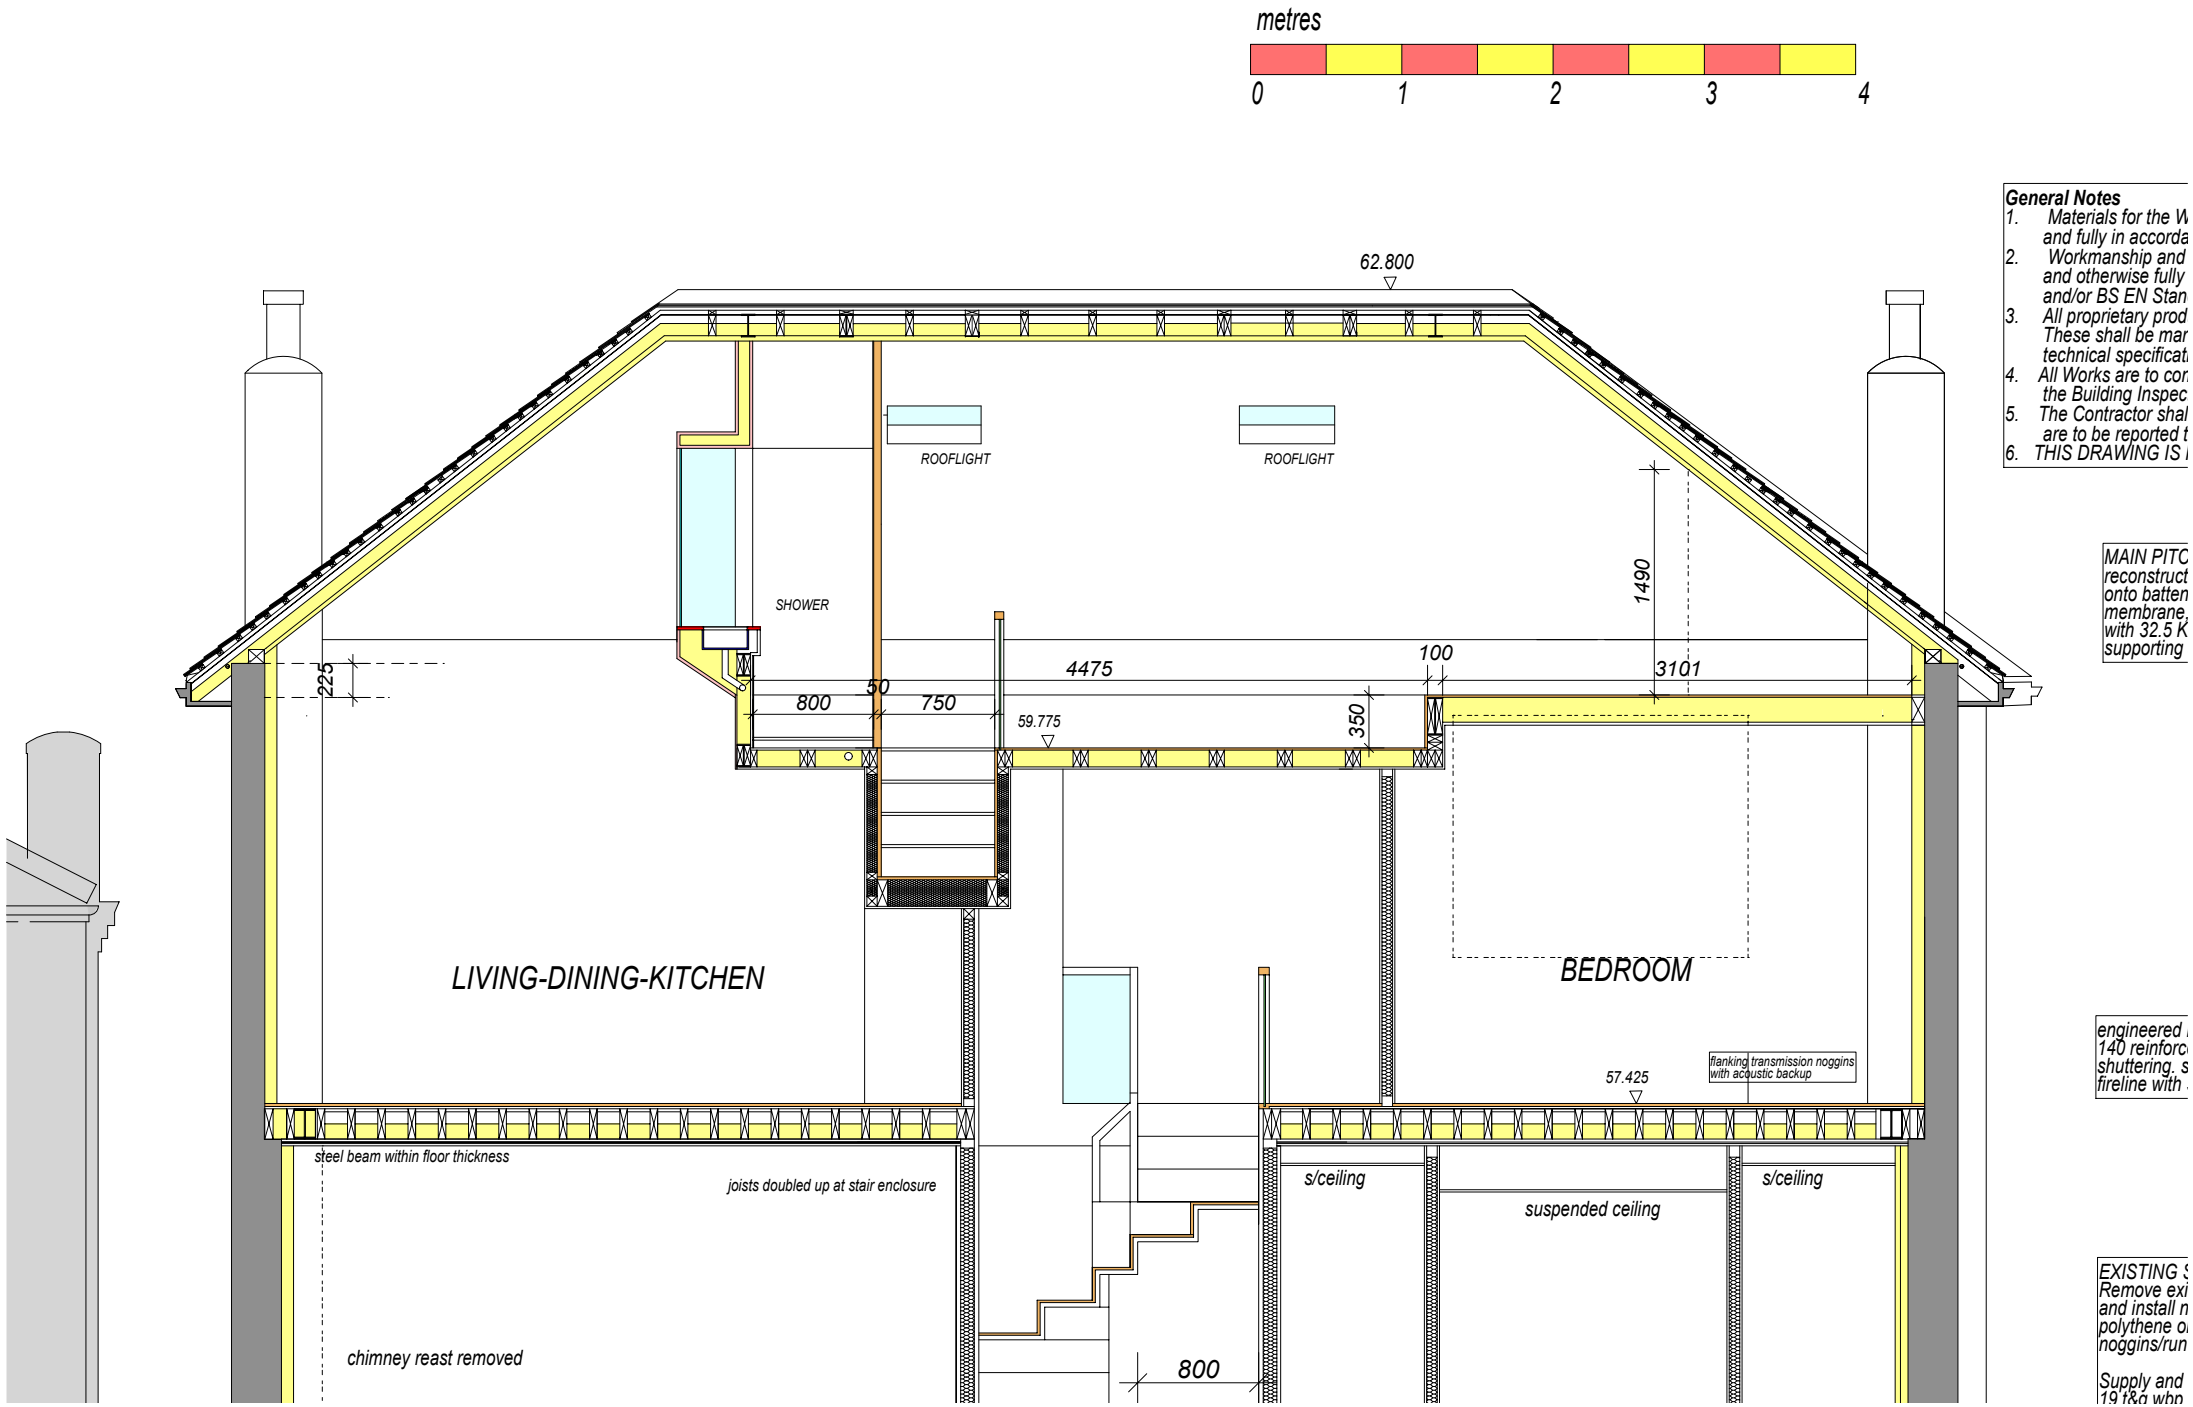

General Notes

1. Materials for the W
and fully in accorda
2. Workmanship and
and otherwise fully
and/or BS EN Stan
3. All proprietary prod
These shall be mar
technical specificati
4. All Works are to cor
the Building Inspec
5. The Contractor shal
are to be reported t
6. THIS DRAWING IS

MAIN PITC
reconstruct
onto batten
membrane,
with 32.5 K
supporting

engineered
140 reinforc
shuttering, s
fireline with

EXISTING S
Remove exi
and install n
polythene o
noggins/run

Supply and
19 t&g whp

peter stern architect & designer

scale 1:50 @ A4 size

370/SK27618A