44 DARTMOUTH PARK ROAD NW5 extract from Section GG with terrace setting out

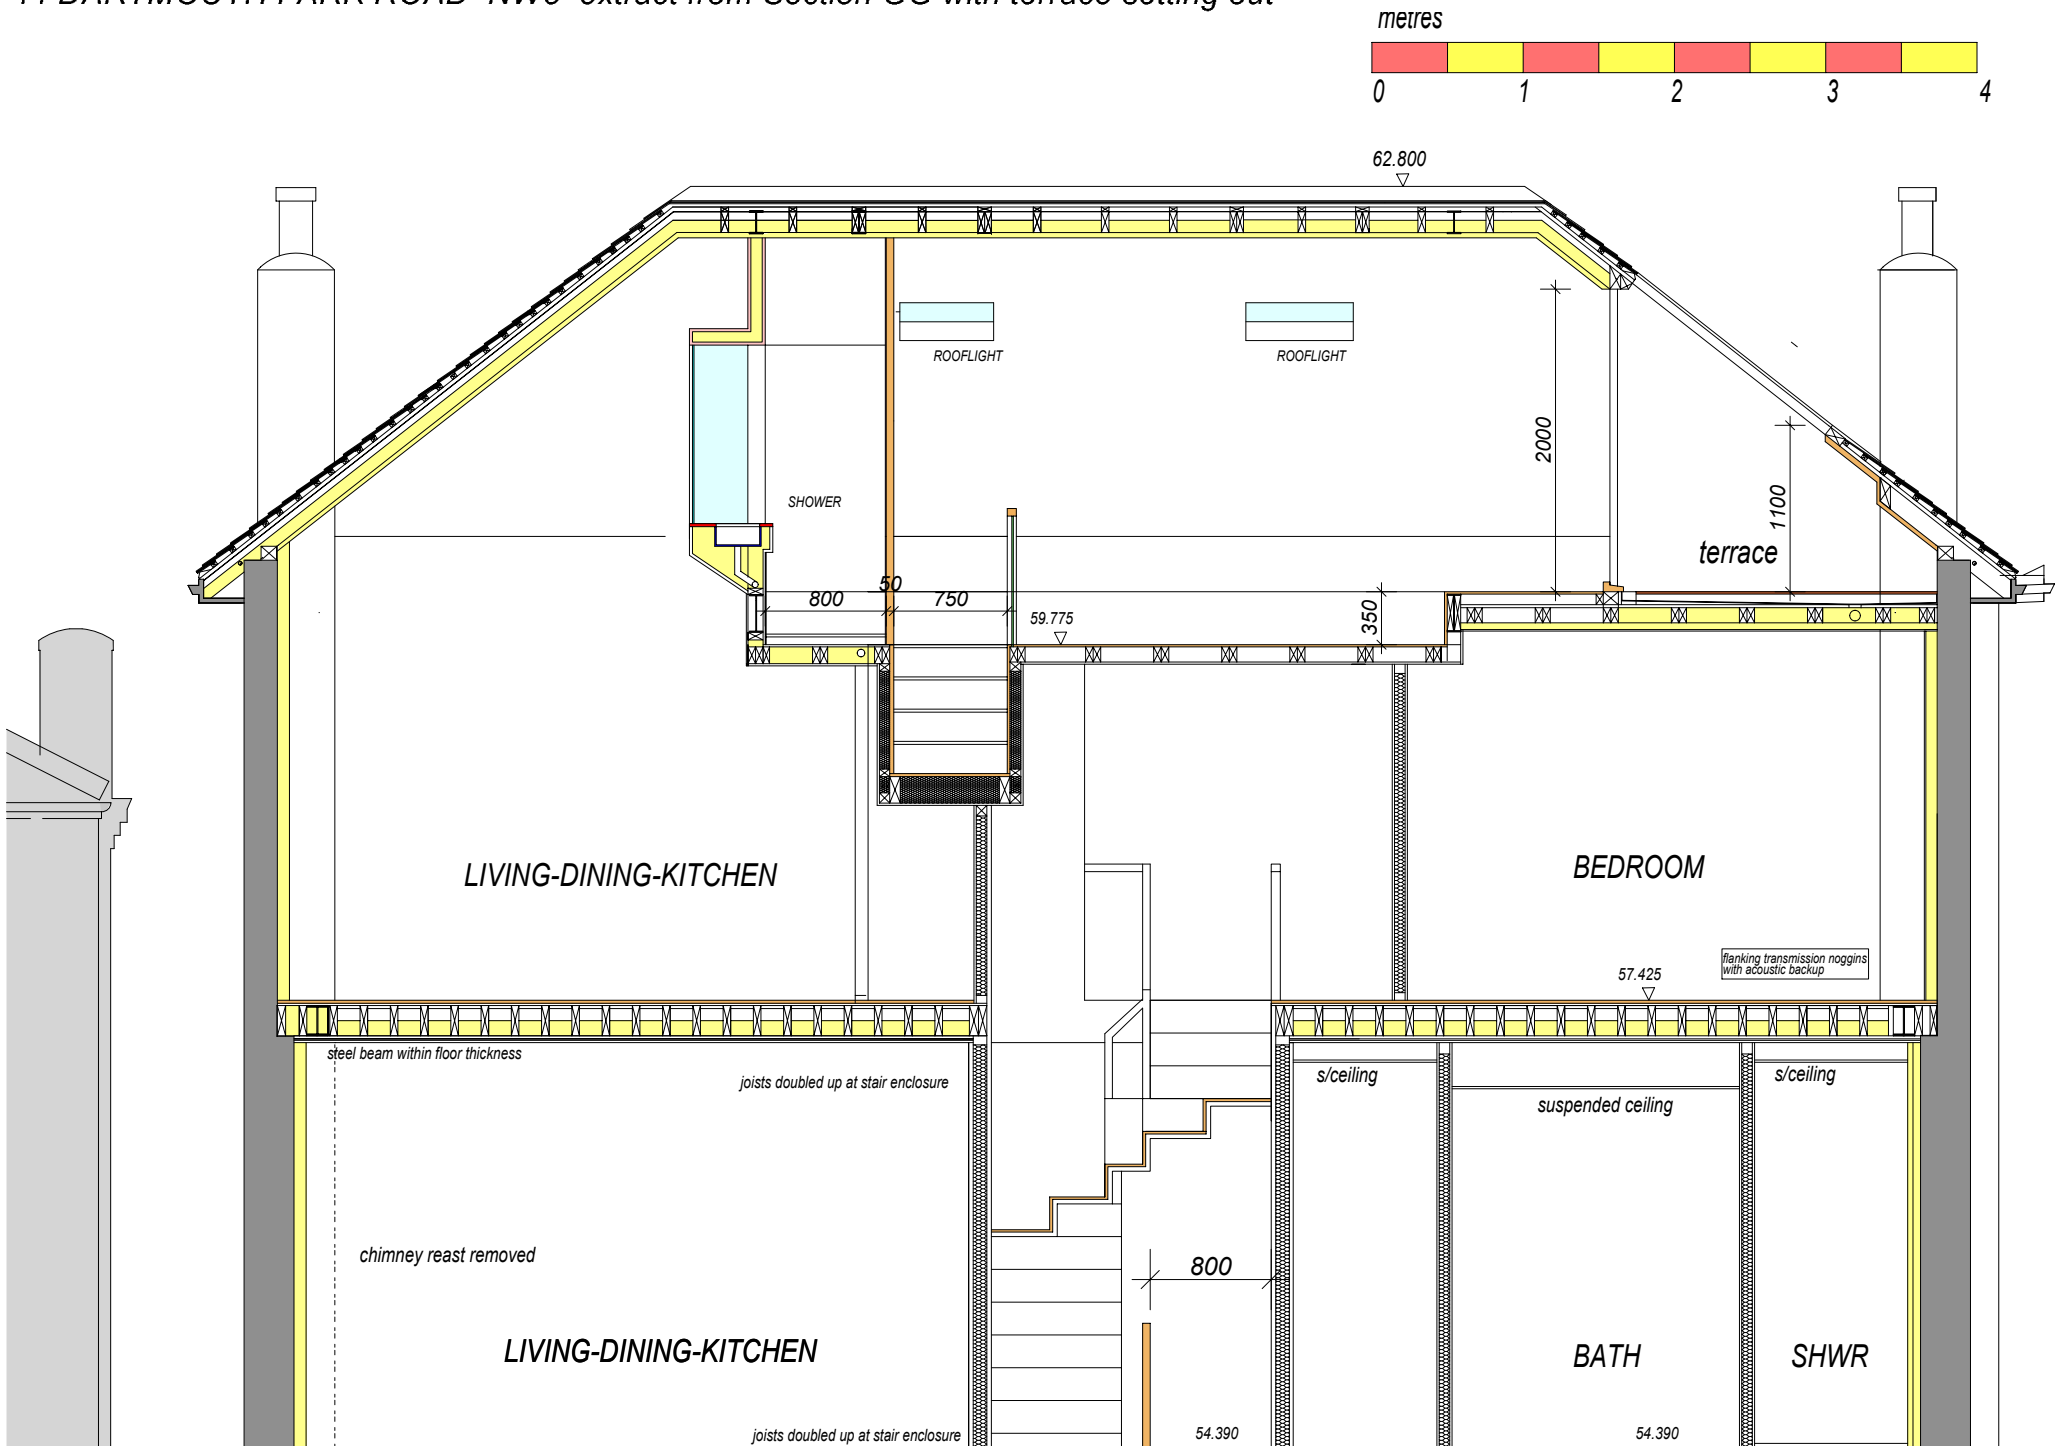

peter stern architect & designer

scale 1:50 @ A4 size

370/SK25618A