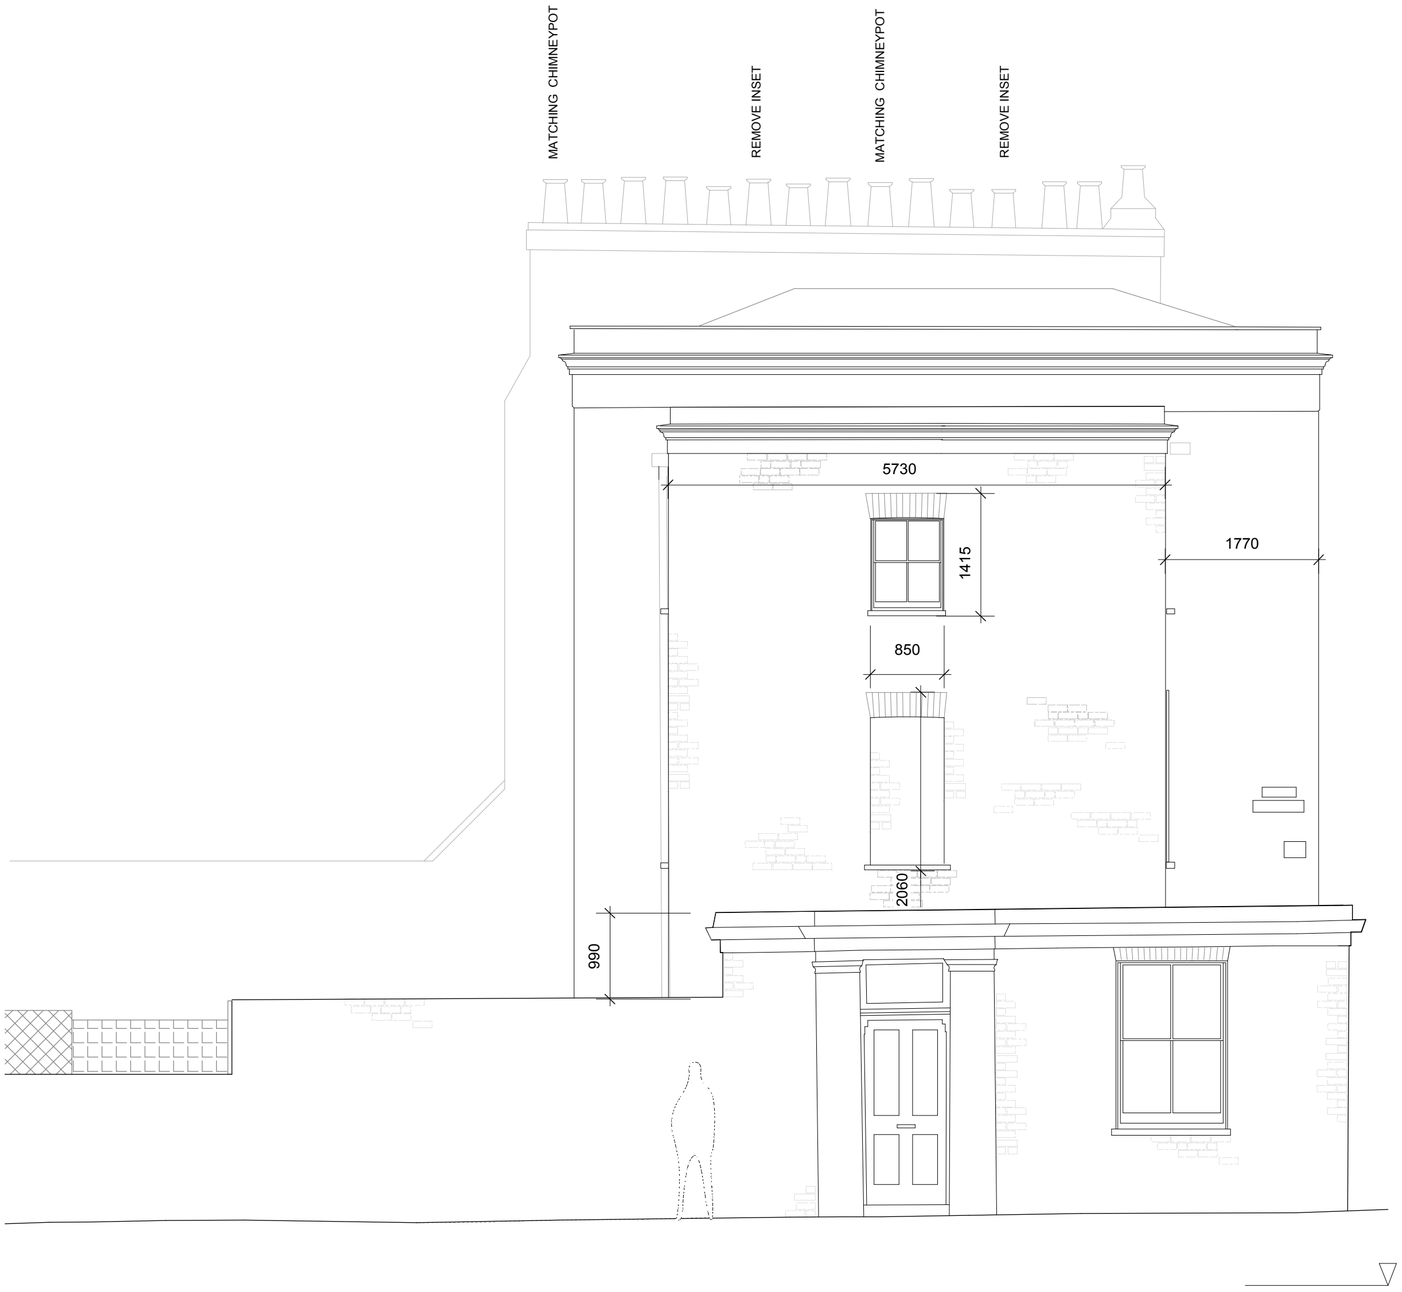

arts lettres techniques ARCHITECT Arts Lettres Techniques Limited 2018 copyright is retained ©

33A ARLINGTON ROAD LONDON NW1 7ES T: (020) 7383 4778 architect@artslettres.com

ALL DIMENSIONS MUST BE VERIFIED ON SITE

PROJECT ROCHESTER TERRACE NUMBER RT 6 SCALE 1:50 @ A2

SUBJECT SIDE ELEVATION proposed REVISION DATE 31/05/18

scale 1:50 1.0m 5.0m

N