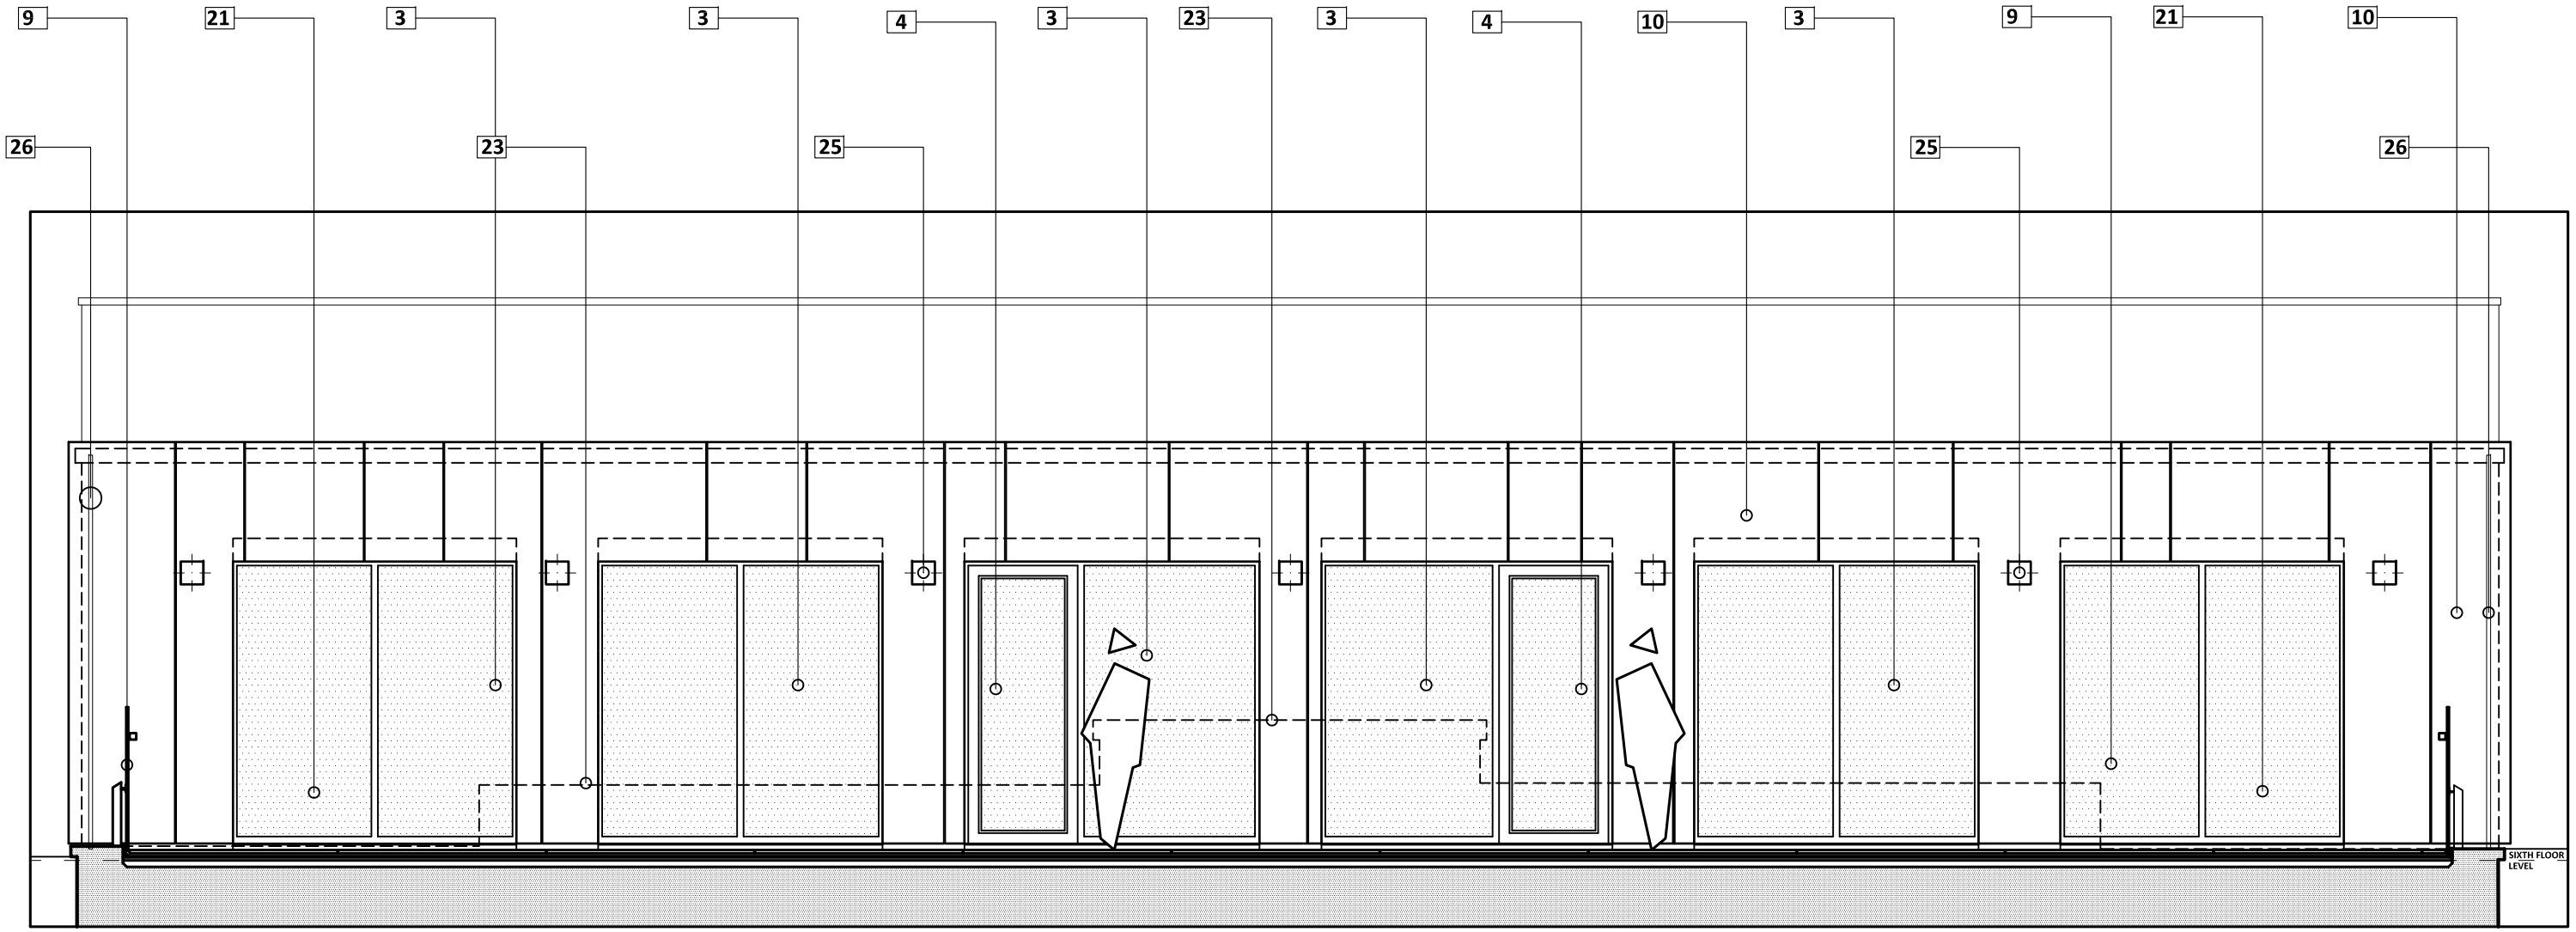

SIXTH FLOOR
SECTION EE
AS PROPOSED

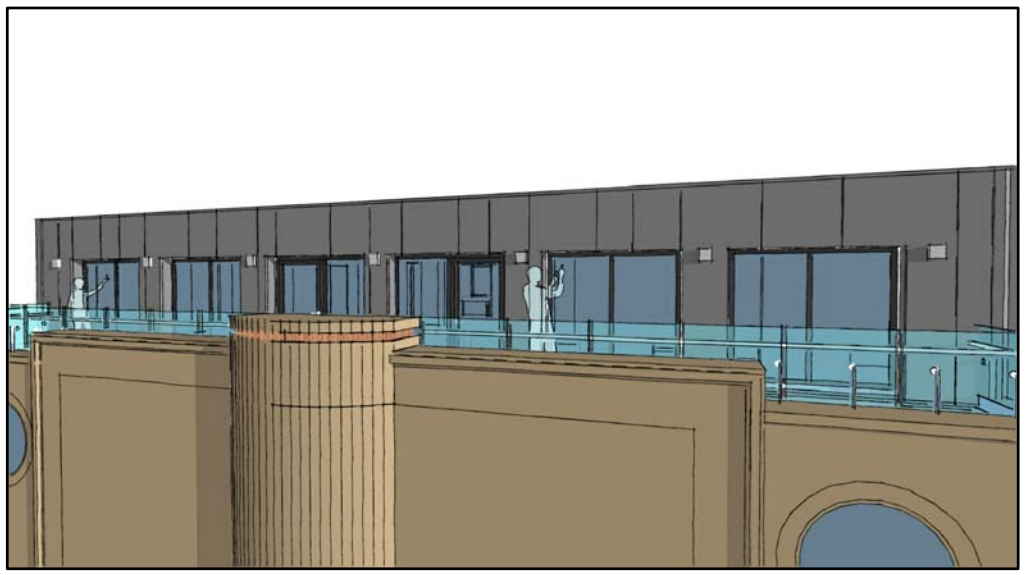

SIXTH FLOOR
MASSING MODELS
AS PROPOSED

0 0.5m 1.0m 1.5m 2.0m 2.5m 5m
DRAWING SCALE

revisions			
B	29062018	PLANNING ISSUE	
A	15062018	FINALISED TENDER ISSUE	
-	13062018	TENDER ISSUE	--
#	date	details	drawn

client: **CANADA LIFE**

project: **OFFICE SPACE SIXTH FLOOR REFURBISHMENT / FIT-OUT**

site: **ARIEL HOUSE, 74A CHARLOTTE STREET, LONDON**

drawing: **SECTION EE**

project	drawing	status
1349	223B	TEND

drawn	checked	scale
ES	BSM	A3 50

burogloo
architecture_design consultancy_project delivery
40a wilbury way | hitchin | hertfordshire | SG5 1UE | admin@burogloo.com