For proposed garden layouts please refer to dwg
'WR-01 Landscape Masterplan'

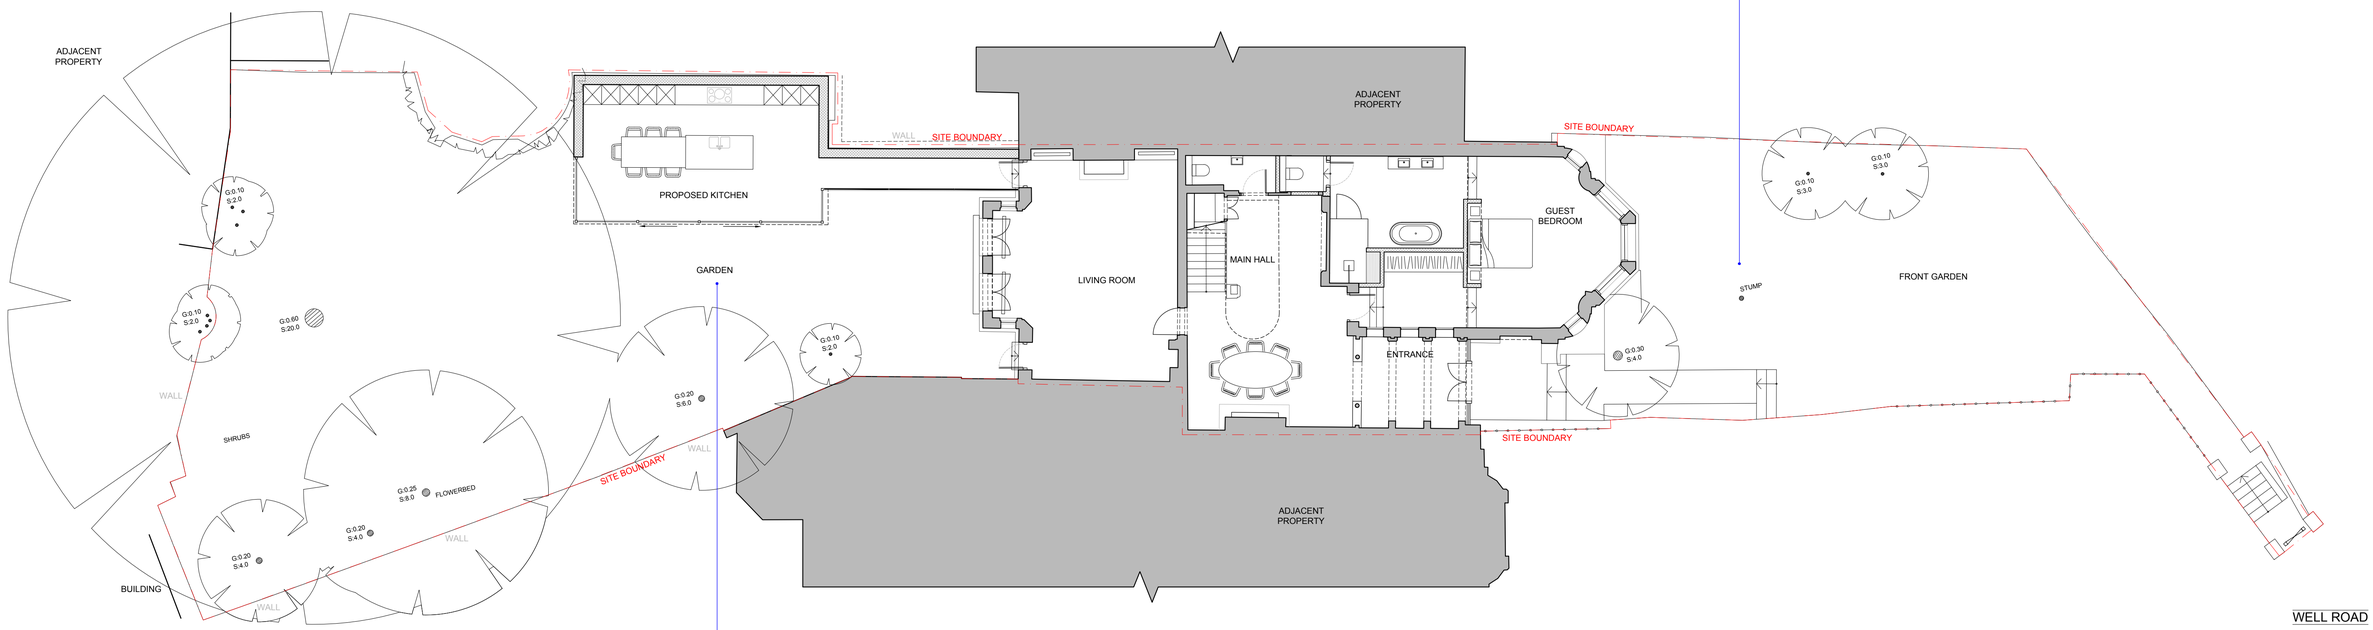

For proposed garden layouts please refer to dwg
'WR-01 Landscape Masterplan'

1 : 100 - 1m 3m 10m / 0m 2m 5m

NORTH

ARCHITECTURE + INTERIORS

a: Suite 4 - 5 Rochester Mews - London - NW1 9JB
t: 020 7267 8332
w: f3architects.co.uk
e: info@f3architects.co.uk

revisions

drawing: SITE PLAN - AS PROPOSED
scale @ A1: 1:100 / 1:200 @ A3
status: PLANNING
checked by: DB
date drawn: 12.12.2017
project reference: 150226 - WR
drawing number: 20 - 101
revision: P2

Except for Planning purposes, figured dimensions only are to be taken from this drawing.
All dimensions are in millimeters unless otherwise stated.
All dimensions shall be checked on site prior to works commencing.
Any discrepancies shall be reported to the Architect.
© Copyright F3 Architecture + Design. All rights reserved.