SITE LOCATION PLAN Scale 1:1250

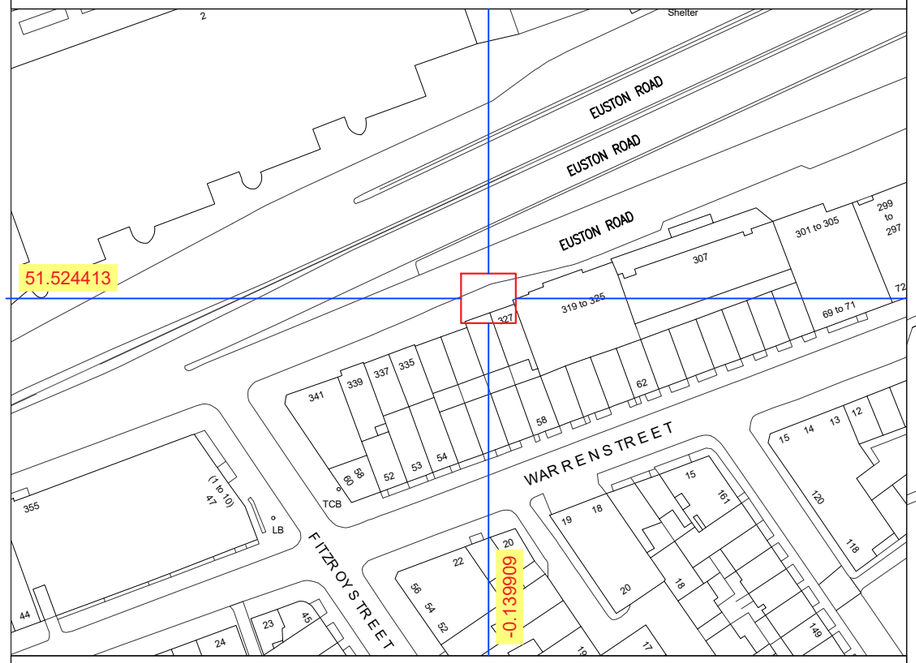

NOTES

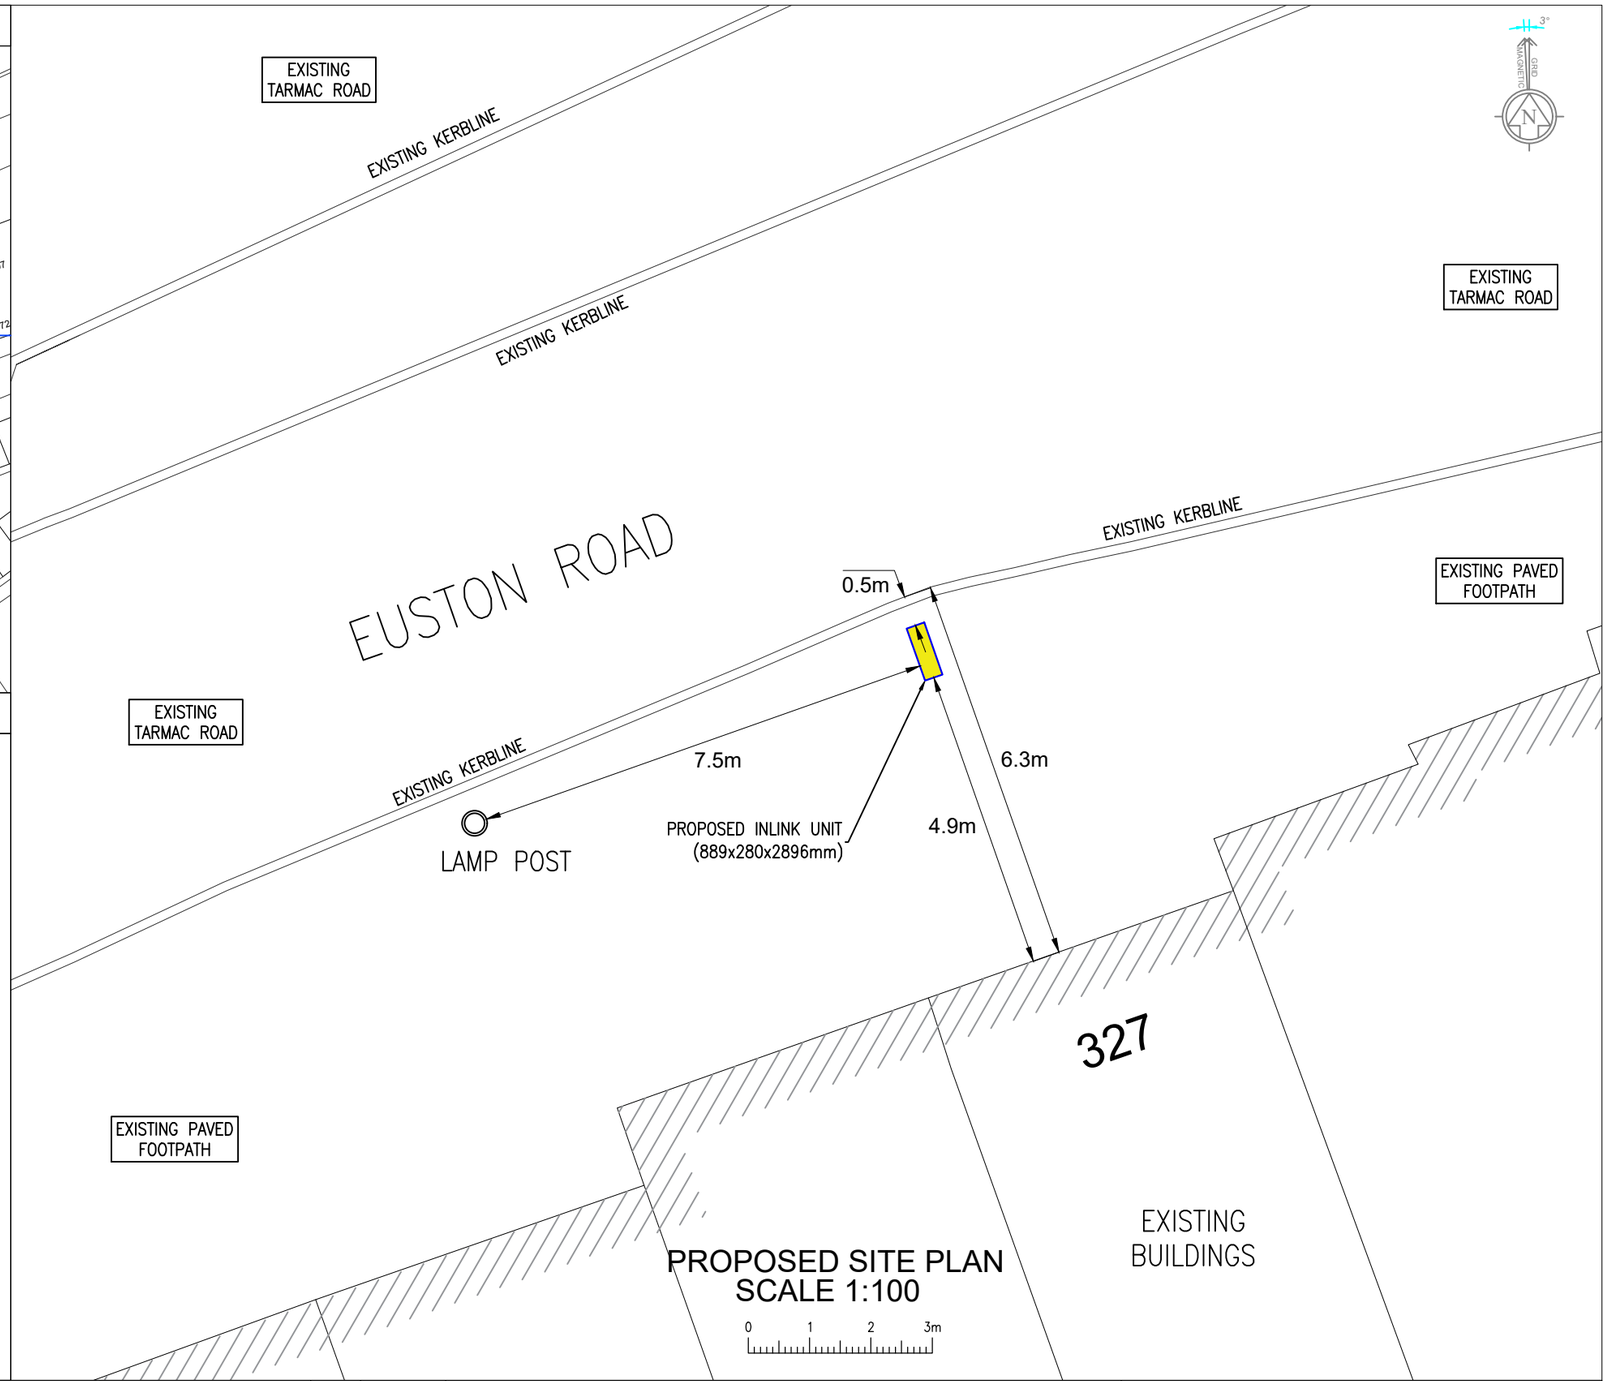

InLinkUK | BT

REV	DESCRIPTION	BY	DATE
A	FIRST ISSUE	AR	21.05.2018

SCALE AS SHOWN WHEN PRINTED AT A3	DRAWN	AR	ALL DIMENSIONS IN METRES U.N.O.
	DATE	21.05.2018	

DRAWING TITLE

SITE PLAN
CMD-208-SP-V1

ADDRESS

EUSTON ROAD
(OS NO.327 URBAN FREEDOM)
NW1 3AD

REV A