SCALE BAR (m)

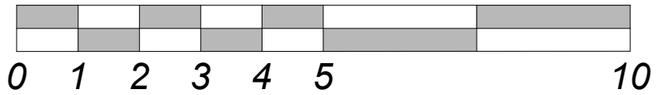

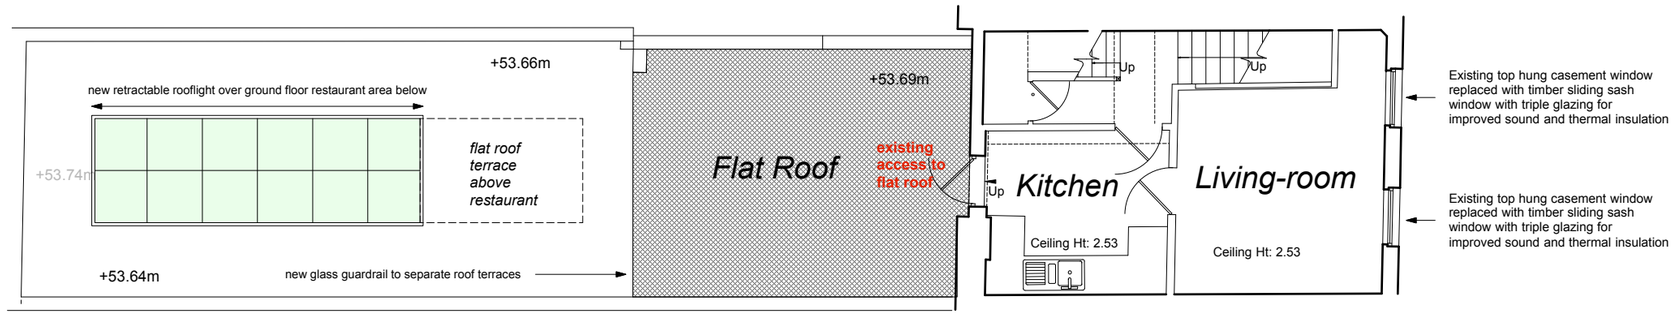

First Floor Plan: Proposed

scale 1.50 @ A1 (1.100 @ A3)

Note: Interior and exterior comprehensively refurbished including improvements to sound insulation within the floor, external walls, and windows.

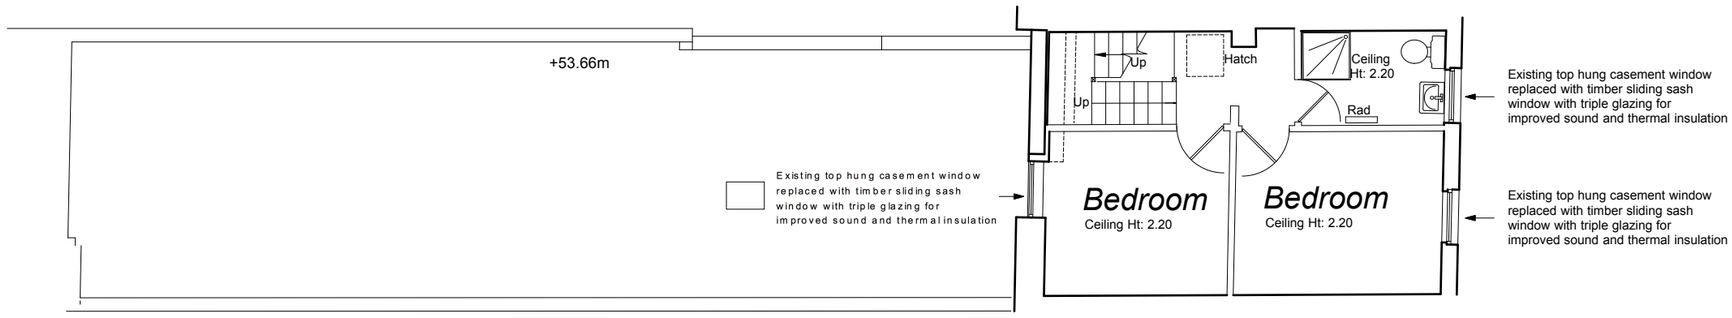

Second Floor Plan: Proposed

scale 1.50 @ A1 (1.100 @ A3)

F	10 07	Plans revised to reflec conversation with ~~Case Officer and~~ confirming no change to historic plan and use.

11.04 Architects
The Workspace 12 Wilton Road
Muswell Hill London N10 1LS
T. 020 8444 3000
www.1104architects.co.uk
E. 1104@1104architects.co.uk

Project
Inverness Street Restaurant and Bar with Residential Over

1st & 2nd Floor Plans: Proposed

Scale	Date	
1.50 @ A1	Feb 2018	
Project No. 375	Drawing No. P / 13	Rev. F