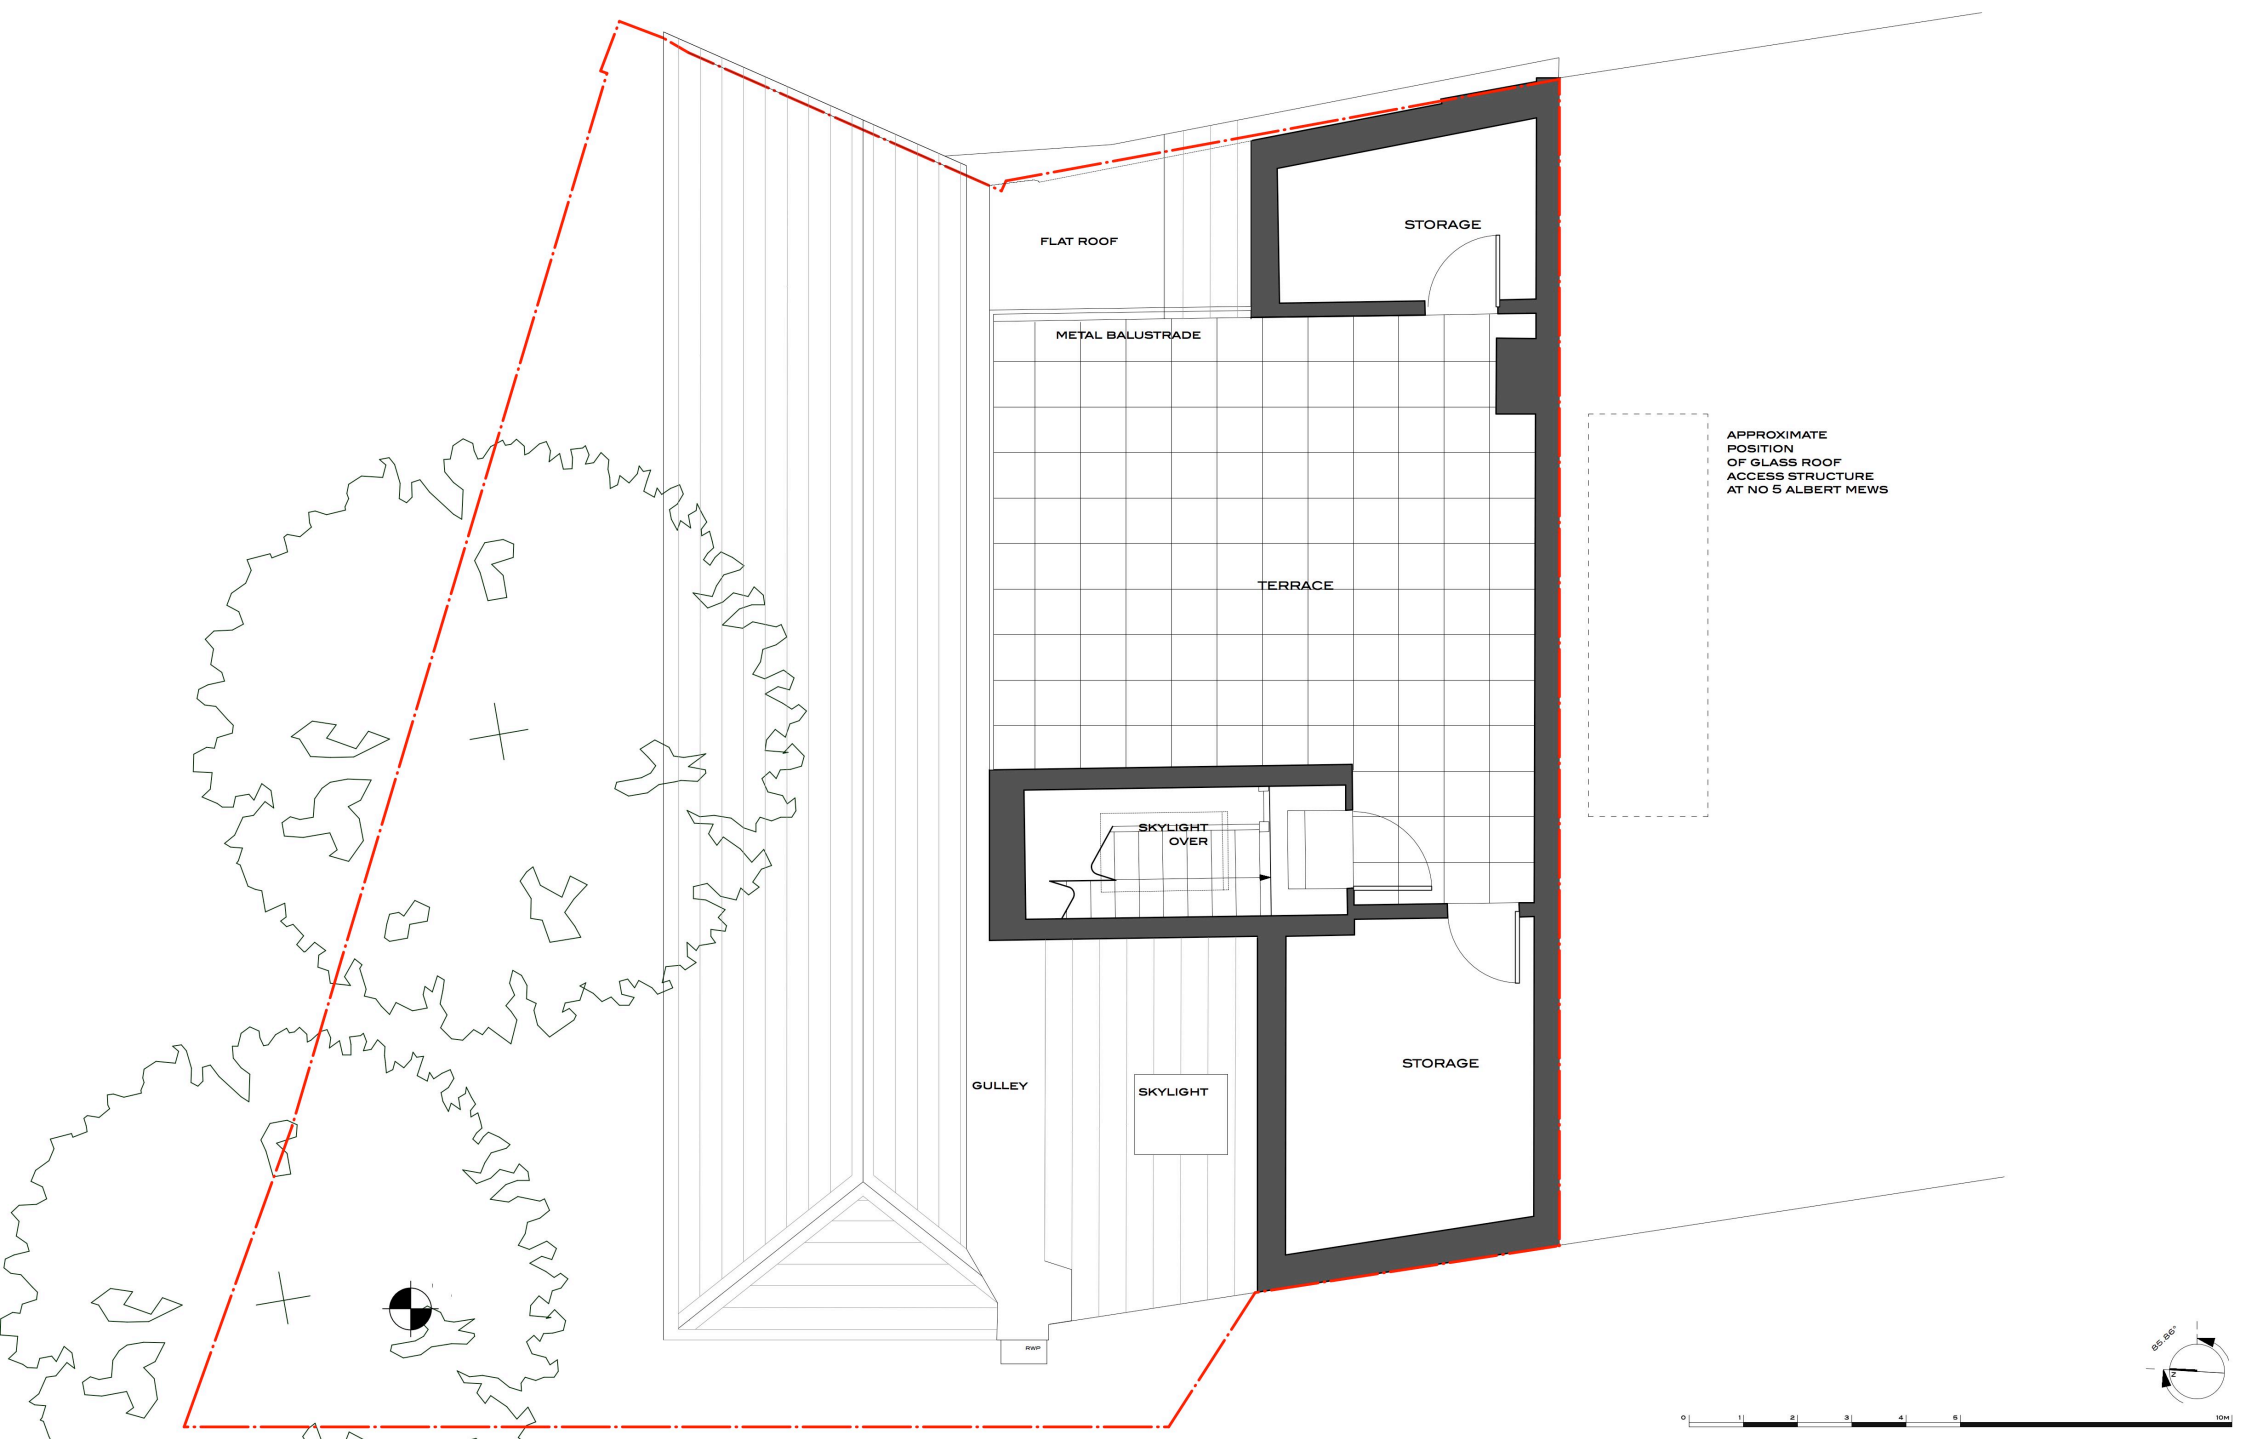

REVISIONS

NOTES

COUNTER CLOCKWISE (-)9.84 DEGREES TO ORIENTATE WITH MAIN HOUSE

HUMPHREY KELSEY | ARCHITECTURE
4 PRIMROSE HILL STUDIOS FITZROY ROAD LONDON NW1 8TR t44 (0)20 7483 4746

6 ALBERT TERRACE MEWS

SECOND FLOOR PLAN
MEWS HOUSE GA
EXISTING

1:50(@A3)

FOR PLANNING

181(M).50.E4

ISSUE DATE DWG REV

DO NOT SCALE FROM THIS DRAWING. ALL DIMENSIONS TO BE VERIFIED ON SITE. COPYRIGHT