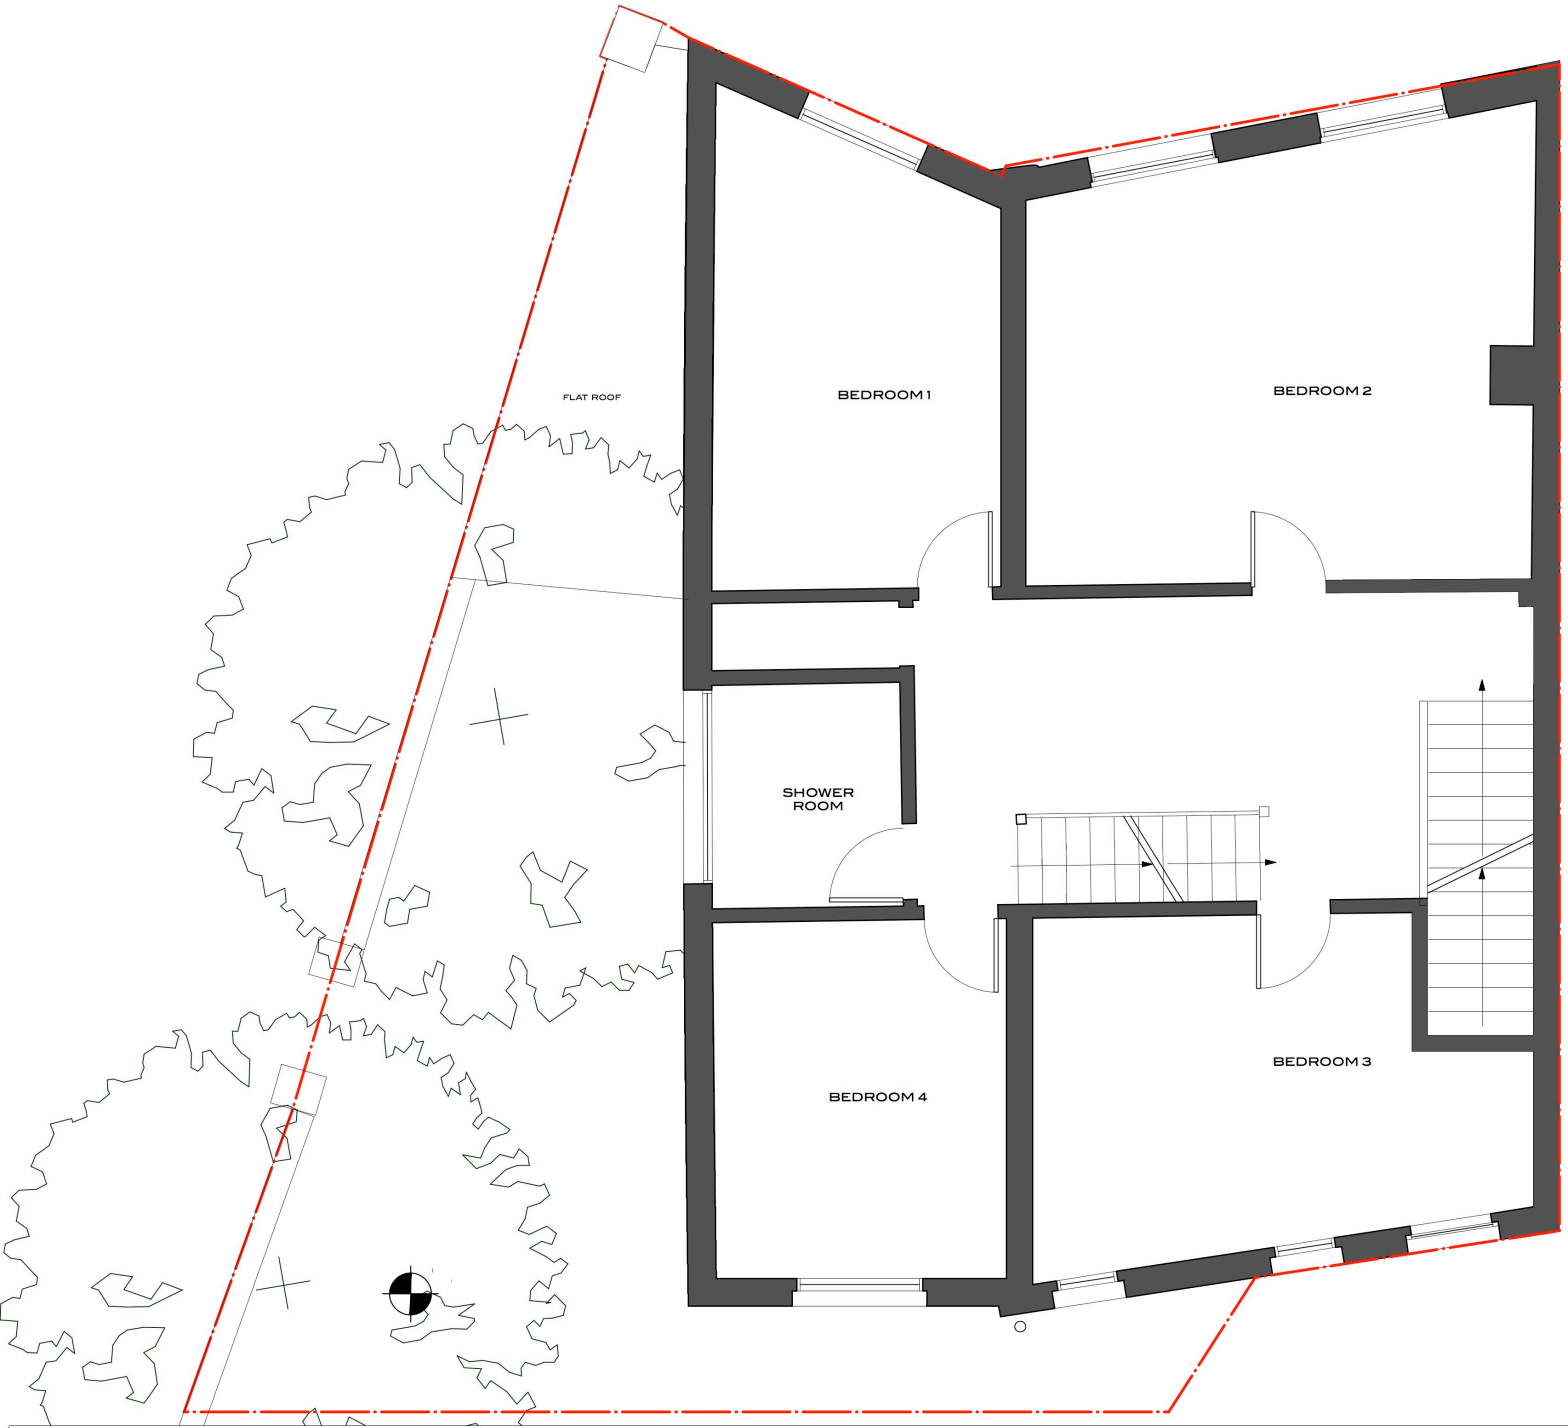

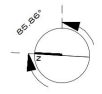

0 1 2 3 4 5 10M

REVISIONS

NOTES

COUNTER CLOCKWISE (-)9.84 DEGREES TO ORIENTATE WITH MAIN HOUSE

HUMPHREY KELSEY | ARCHITECTURE
4 PRIMROSE HILL STUDIOS FITZROY ROAD LONDON NW1 8TR t44 (0)20 7483 4746

6 ALBERT TERRACE MEWS

FIRST FLOOR PLAN
MEWS HOUSE GA
PROPOSED

1:50(@A3)

FOR PLANNING

181(B).50.P3

ISSUE DATE DWG REV

DO NOT SCALE FROM THIS DRAWING. ALL DIMENSIONS TO BE VERIFIED ON SITE. COPYRIGHT