Copyright
Do not scale from drawing. Contractor must confirm site dimensions before commencing works or shop drawings

| Revision | Description | Date |
|---|---|---|
| A | Riser locations shown | 15.08.07 |
| B | Terrace omitted to No 35<br>Bathroom partitions omitted<br>Wall openings reduced | 28.09.07 |
| C | Shower rooms relocated | 28.09.07 |

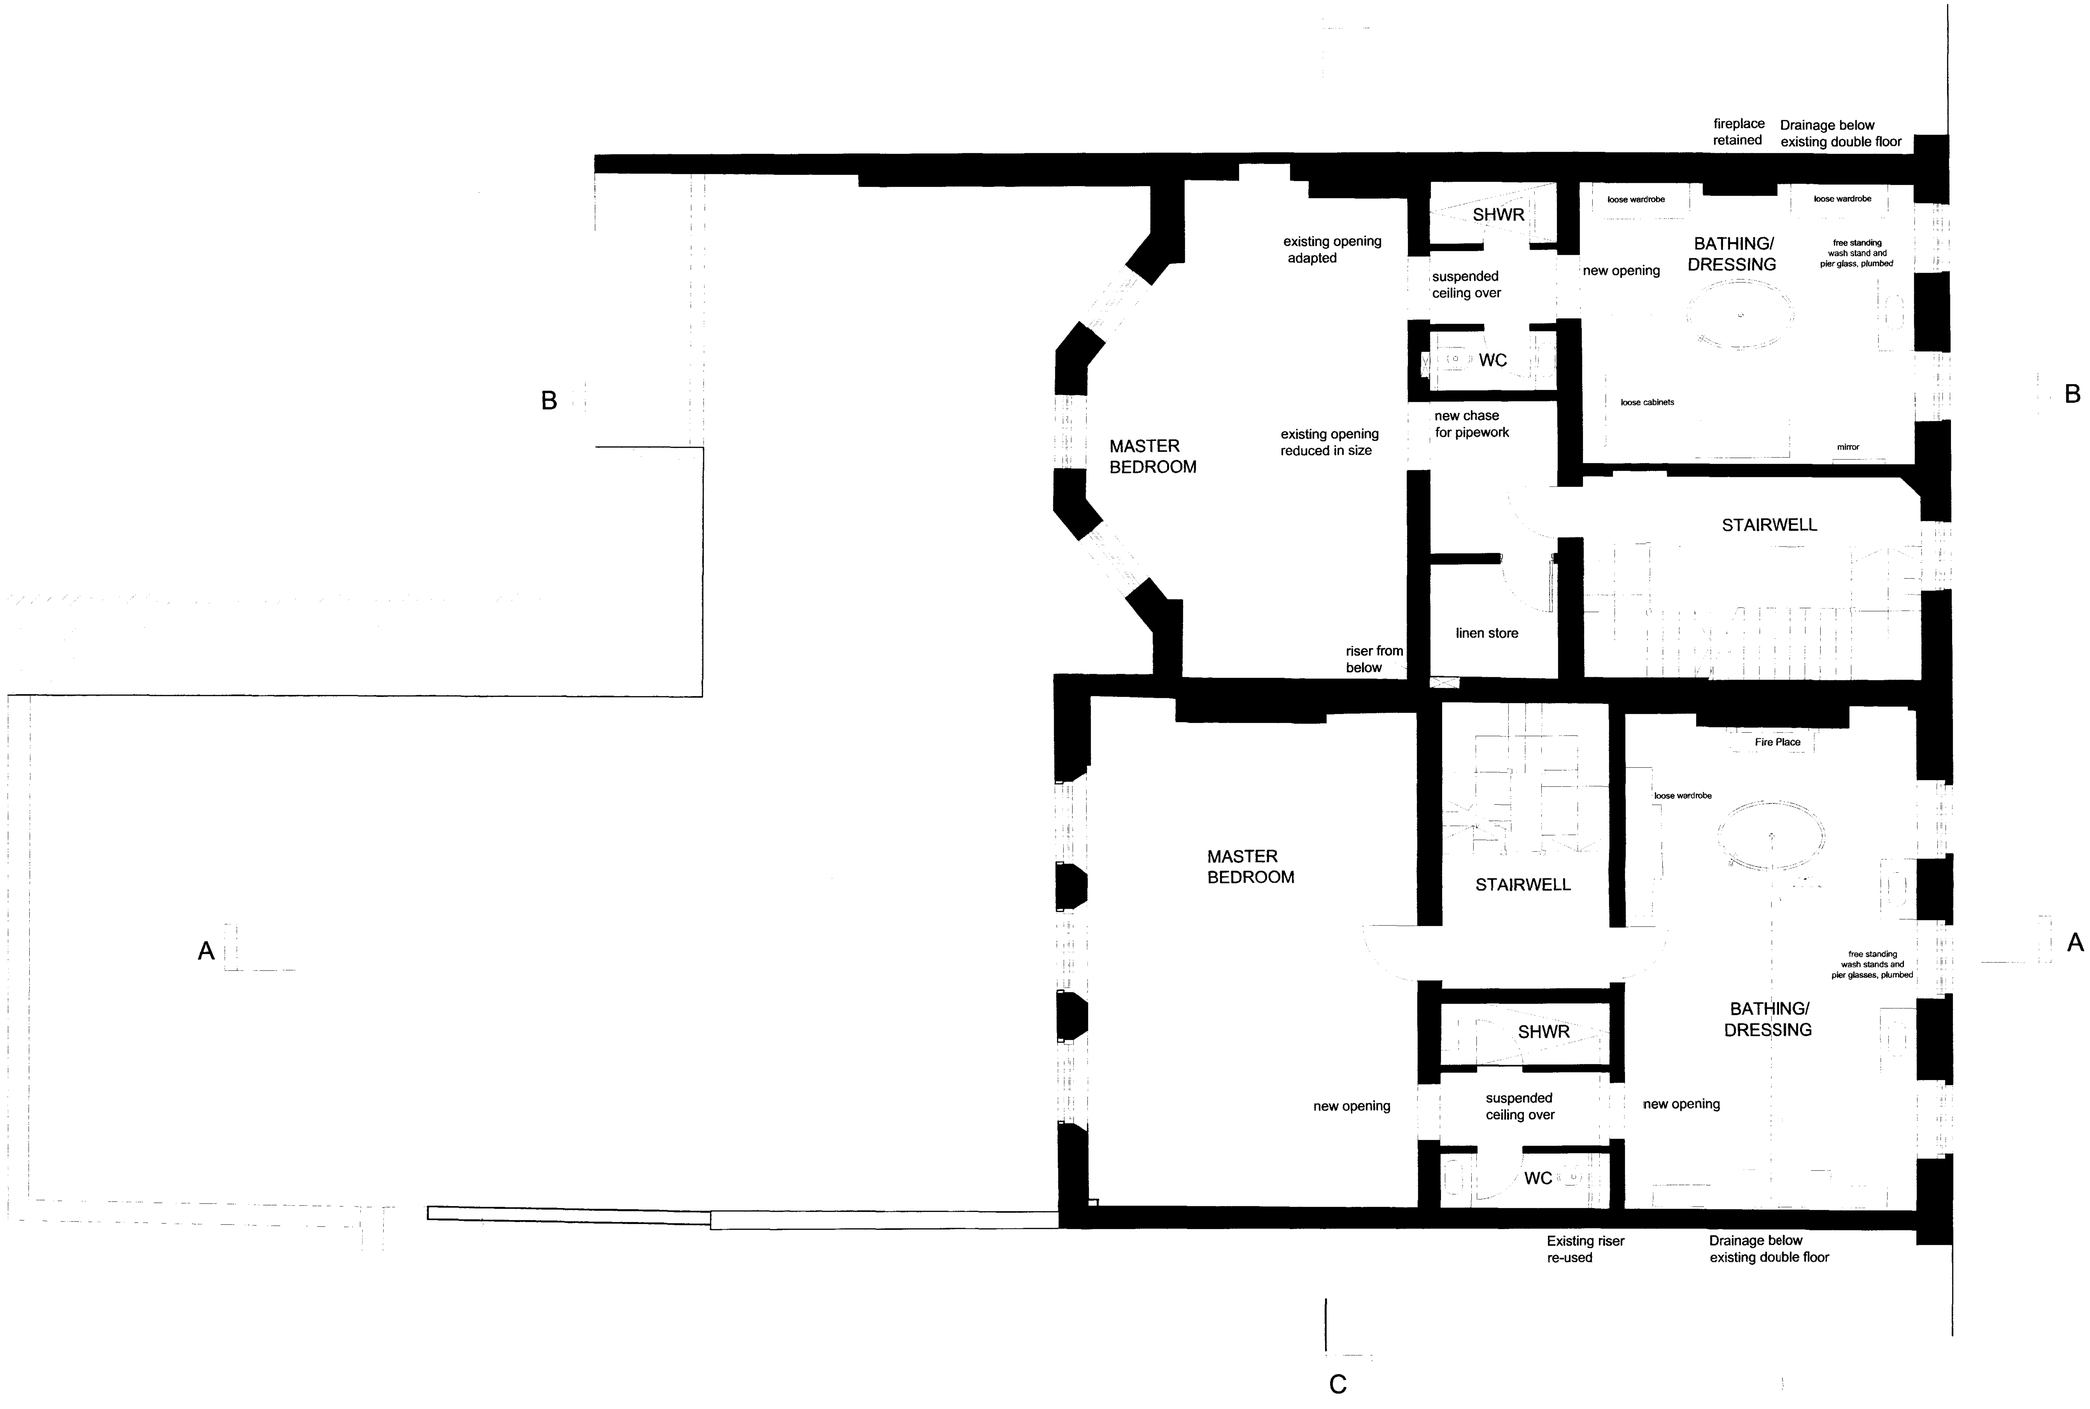


No. 35 JOHN STREET No. 34

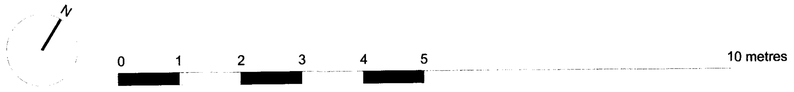


to be retained

2007/3742/PR1
2007/3743/LR1

FrederickGibberdPartnership
Architecture Interiors UrbanDesign Landscape
117-121 Curtain Road London EC2A 3AD +44 (0) 20 7739 3400

Project: 34-35 John Steet WC1
Title: PROPOSED FIRST FLOOR PLAN
Client: THE CAMPING PARTNERSHIP
Scale: 1:50@A1,1:100@A3 Date: JULY 2007

| Project Number | Drawing Number | Revision |
|---|---|---|
| 1855 | (PA) 13 | C |

Copyright
Do not scale from drawing. Contractor must confirm site dimensions before commencing works or shop drawings

| Revision | Description | Date |
|---|---|---|
| A | Bathroom partitions to 1st Flr Bathroom omitted | 28.09.07 |

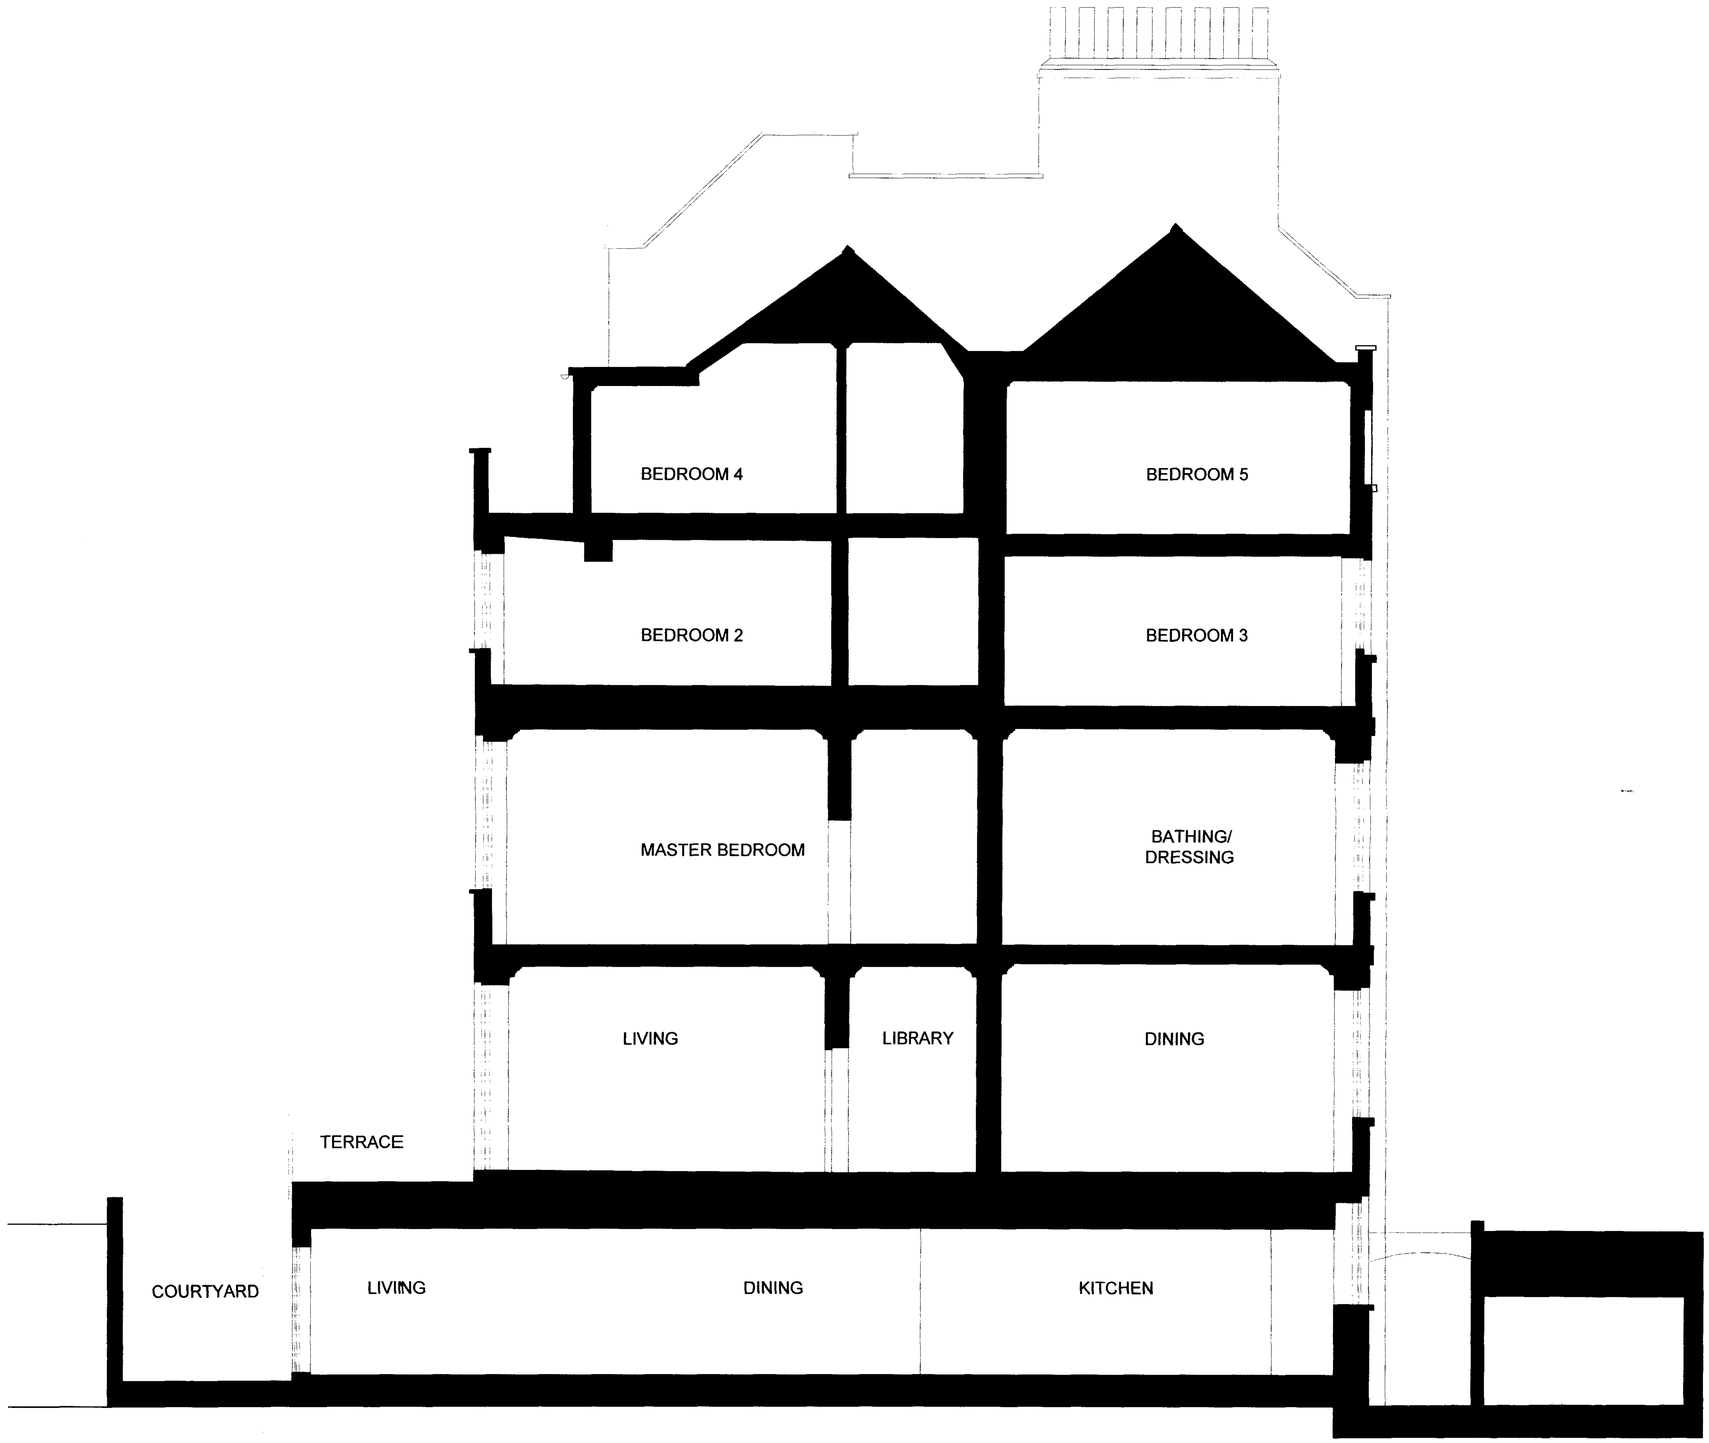


to be retained

new

N

0 1 2 3 4 5 10 metres

FrederickGibberdPartnership
Architecture Interiors UrbanDesign Landscape
117-121 Curtain Road London EC2A 3AD +44 (0) 20 7739 3400

Project 34-35 John Steet WC1

Title PROPOSED
SECTION B - B

Client THE CAMPING PARTNERSHIP

Scale 1:50@A1,1:100@A3 Date JULY 2007

| Project Number | Drawing Number | Revision |
|---|---|---|
| 1855 | (PA) 19 | A |

Drawing Series (PA) PLANNING APPLICATION
Drawn by Auth by

2007/3743/LR1
2007/3742/PR1