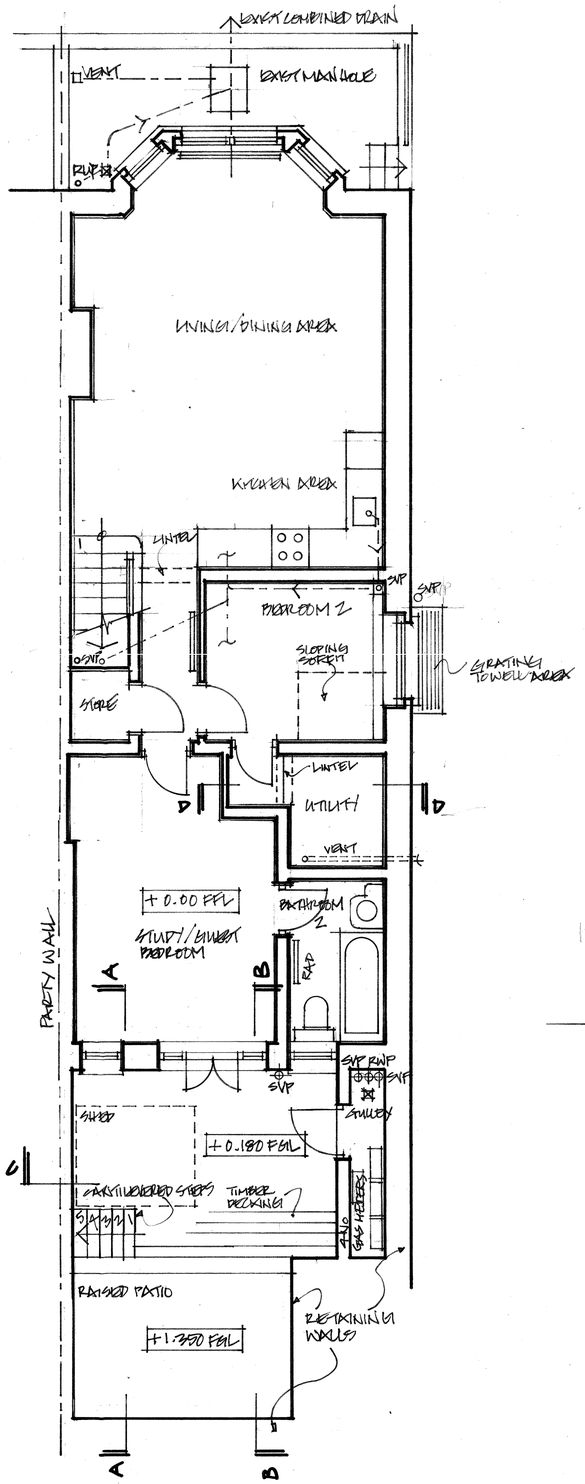

BASEMENT PLAN

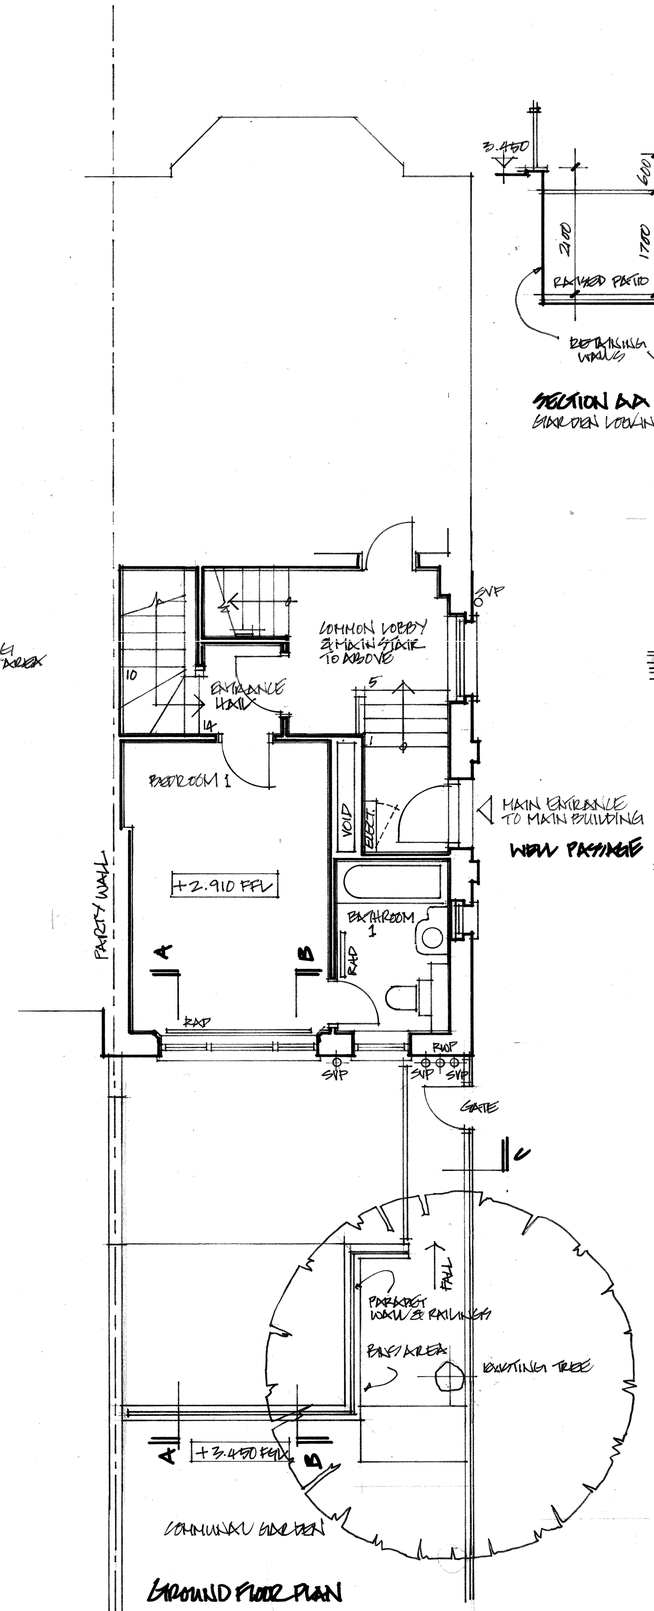

GROUND FLOOR PLAN

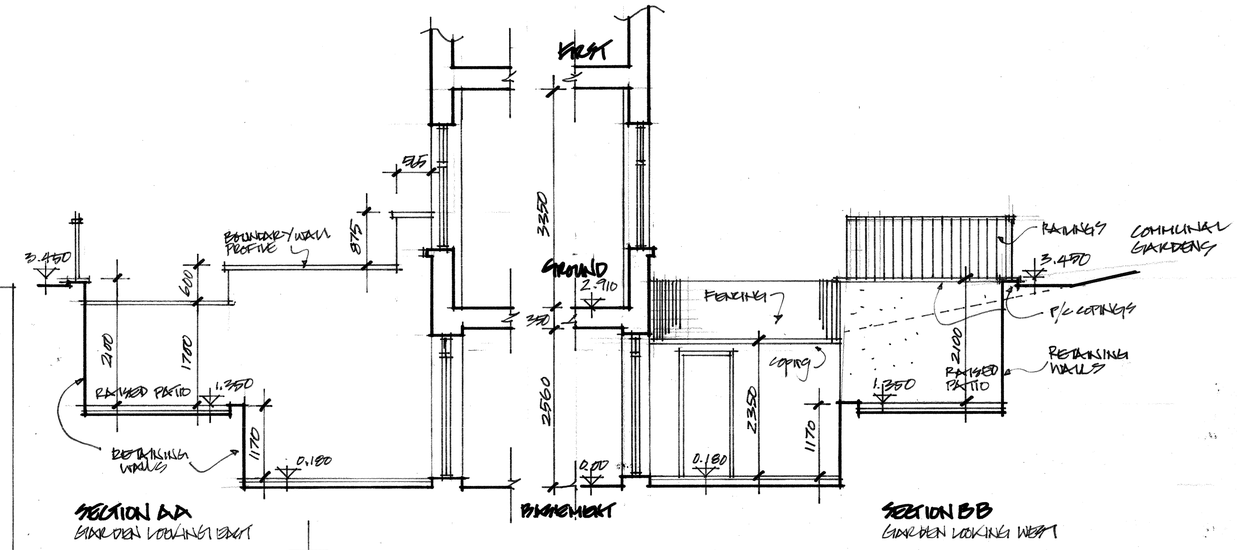

SECTION AA
GARDEN LOOKING EAST

SECTION BB
GARDEN LOOKING WEST

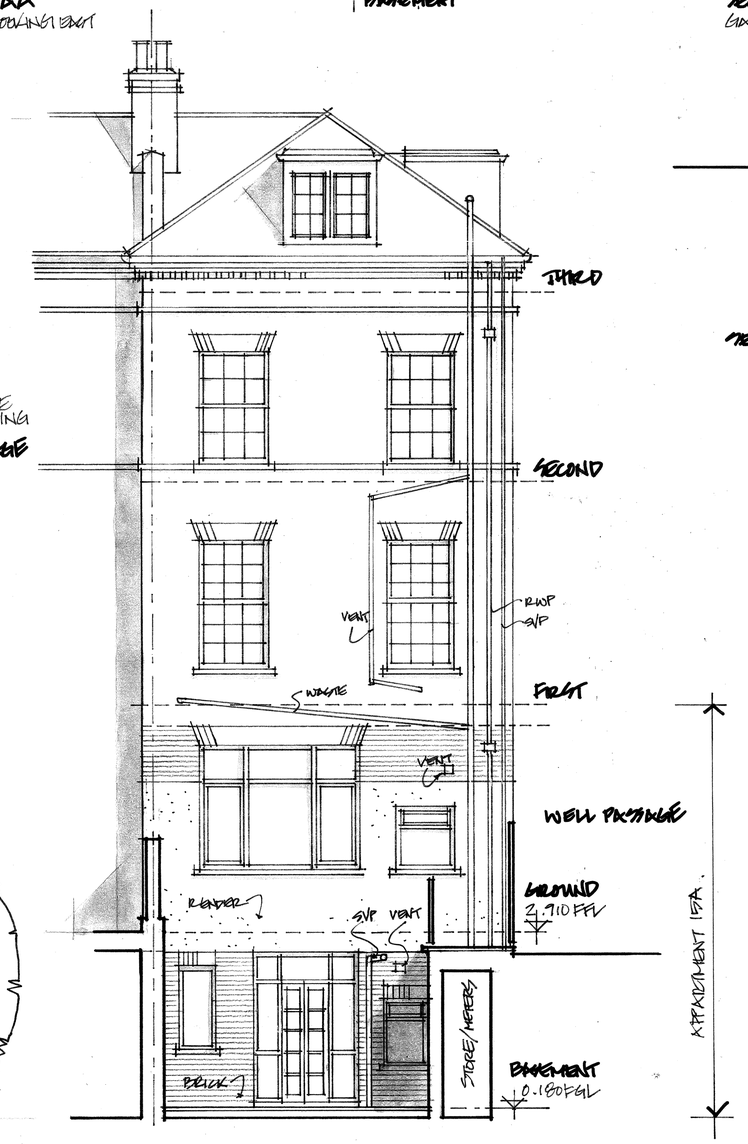

ELEVATION LL FROM GARDEN LOOKING NORTH

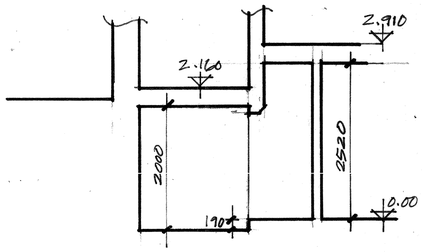

SECTION DD BASEMENT UTILITY ROOM

Rev.	Date	Comment	By
D01	18.03.11	Preliminary Issue	FB

Do not scale from this drawing
All dimensions are to be checked on site
Any discrepancies are to be reported immediately to the Architect or Main Contractor

COPYRIGHT © 2007
ALL RIGHTS DESCRIBED IN THE CHAPTER IV OF THE COPYRIGHT DESIGN AND PATENTS ACT 1988, HAVE BEEN GENERALLY ASSERTED

Client
John & Morwenna Lawson
15a, Well Walk,
London NW3 1BY

Project
Apartment Alteration, Extension
15a, Well Walk London NW3 1BY

Drawing
Basement & Ground floor Plans
Sections & Rear Elevation
Survey

Project No.	Drawing No.	Issue	Status
JL 2011	001	D01	I

Scale	Date	Drawn By	Checked By
1:50 @ A1	March 2011	FB	FB

Francis Birch Architect
Francis Birch Dipl Arch RIBA Architect
11, North Hill Avenue, Highgate, London, N6 4RJ
T + F: +44 (020) 8342 8602
M: +44 (0) 7765 998 509
E: francis.birch@sidellgibson.co.uk