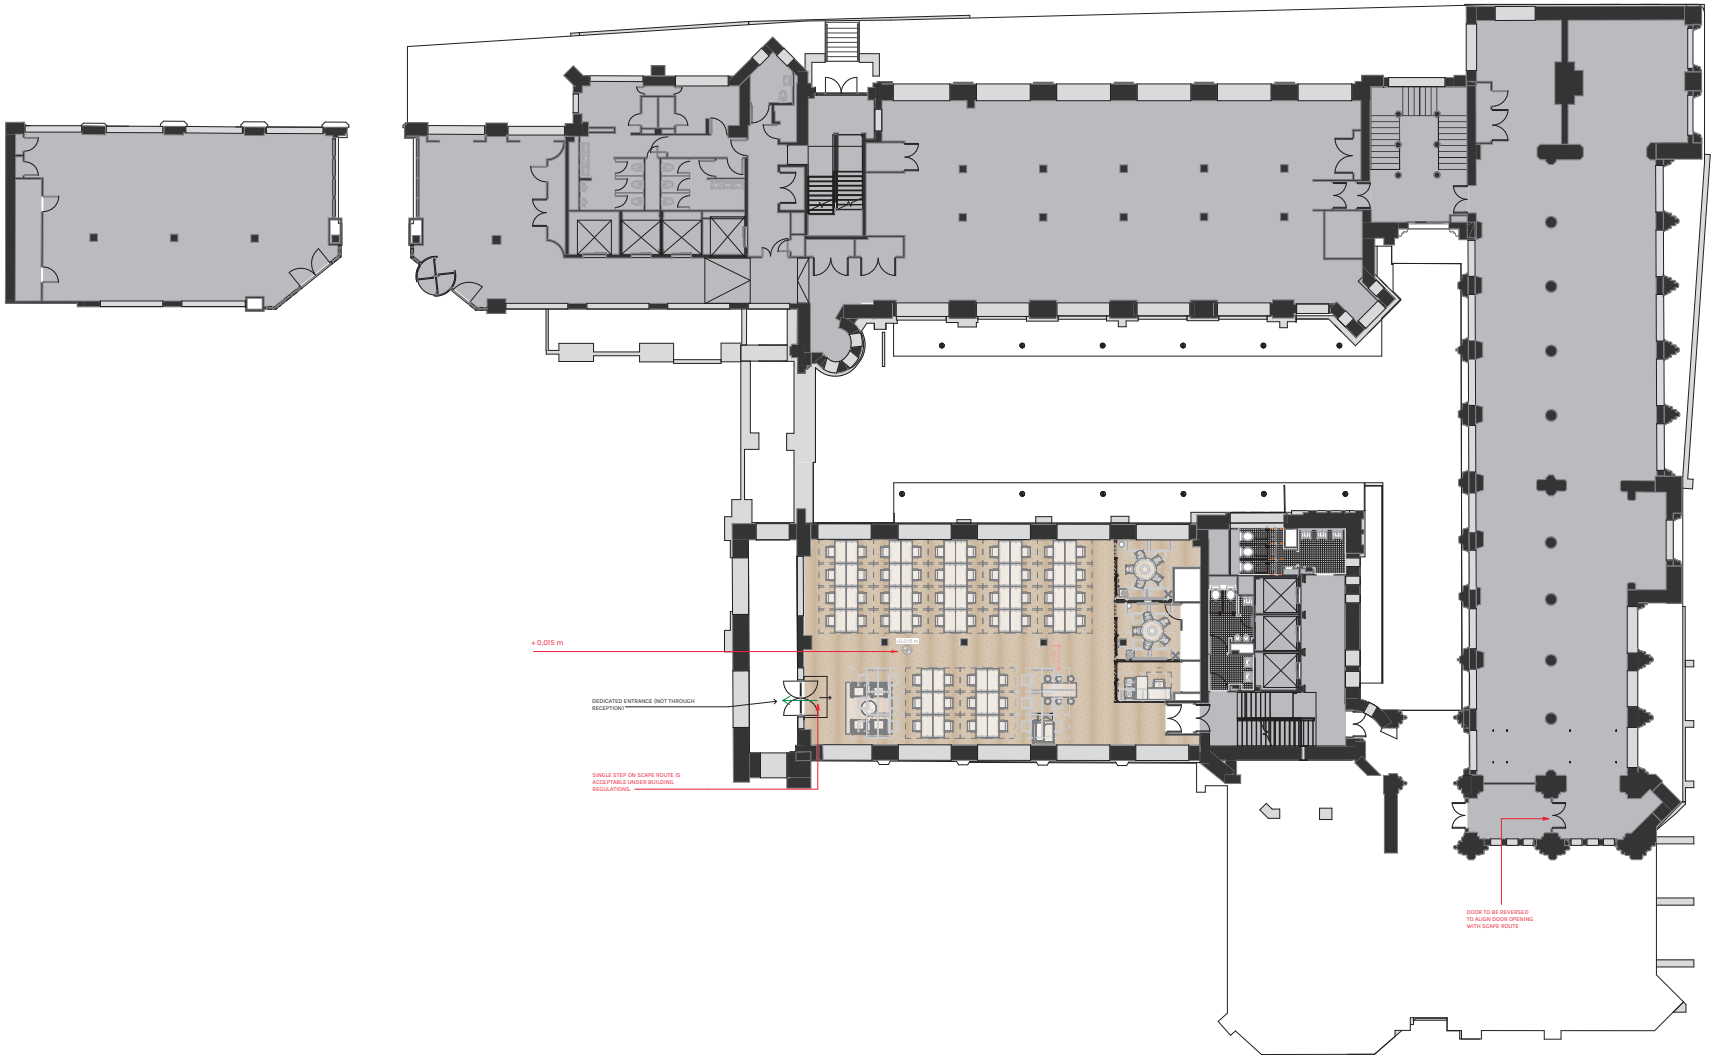

DEMISE AREA

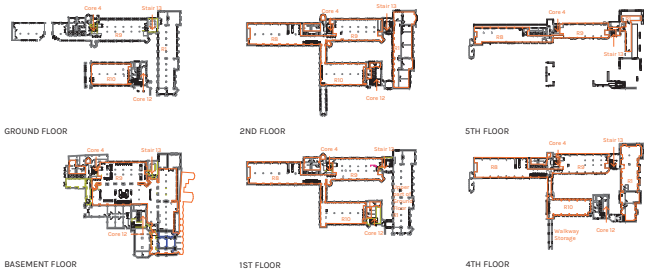

EXITING LEGEND

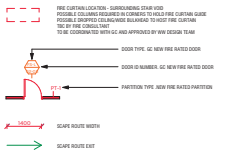

TOILETS COUNT

WW TOILETS COUNT	
TYPE	COUNT
1ST FLOOR	
COUNT_DISABLED	1
COUNT_FEMALE WC	6
COUNT_MALE WC	5
COUNT_URINAL	4
2ND FLOOR B2-B3	
COUNT_DISABLED	1
COUNT_FEMALE WC	6
COUNT_MALE WC	5
COUNT_URINAL	4
4TH FLOOR B2	
COUNT_DISABLED	1
COUNT_FEMALE WC	2
COUNT_MALE WC	4
COUNT_URINAL	4

WW TOILETS COUNT	
TYPE	COUNT
4TH FLOOR B3	
COUNT_FEMALE WC	3
5TH FLOOR B2	
COUNT_FEMALE WC	2
5TH FLOOR UPPER B2	
COUNT_MALE WC	1
COUNT_URINAL	2
BSMT FLOOR	
COUNT_DISABLED	1
COUNT_FEMALE WC	3
COUNT_MALE WC	3
COUNT_URINAL	2
GRND FLOOR	
COUNT_FEMALE WC	3
COUNT_MALE WC	2
COUNT_URINAL	2
Grand total: 67	

DESK COUNT

A-1.0 _ DESK COUNT

LEVEL	TYPE	COUNT
BSMT FLOOR	DSC1 MID DESK	68
BSMT FLOOR	DSC1 MEETING ROOM	38
BSMT FLOOR	DSC1 OFFICE DESK	40
		146
GRND FLOOR	DSC1 OFFICE DESK	15
		15
1ST FLOOR	DSC1 MEETING ROOM	18
1ST FLOOR	DSC1 OFFICE DESK	96
		114
2ND FLOOR B1	DSC1 MEETING ROOM	4
2ND FLOOR B1	DSC1 OFFICE DESK	87
		91
2ND FLOOR B2-B3	DSC1 MEETING ROOM	18
2ND FLOOR B2-B3	DSC1 OFFICE DESK	169
		187
3RD FLOOR B3	DSC1 MEETING ROOM	22
3RD FLOOR B3	DSC1 OFFICE DESK	103
		125
4TH FLOOR B3	DSC1 MEETING ROOM	4
4TH FLOOR B3	DSC1 OFFICE DESK	63
		67
5TH FLOOR B1	DSC1 MEETING ROOM	17
5TH FLOOR B1	DSC1 OFFICE DESK	63
		80
5TH FLOOR B3	DSC1 OFFICE DESK	41
		41
5TH FLOOR UPPER B2	DSC1 OFFICE DESK	64
		64
PROJECT TOTAL HEAD COUNT: 727		727

* This schedule shows numbres of office desks counting the 'ghosted' ones.

SHEET NOTES

1. MAIN CONTRACTOR SHALL SUBMIT FOR THE ARCHITECTS APPROVAL DETAILED SHOP DRAWINGS FOR ALL JOINERY ITEMS PRIOR TO FABRICATION.
2. ALL EXISTING AND NEW FLOOR SLAB PENETRATIONS FOR CORE DRILLS AND/OR PIPING SHALL BE FULLY PACKED AND SEALED WITH APPROVED FIRE STOPPING MATERIAL.
3. PATCH, REPAIR, OR REPLACE AS REQUIRED FIREPROOFING ON BASE BUILDING STRUCTURE EITHER MISSING OR DAMAGED IN THE COURSE OF DEMOLITION OR CONSTRUCTION.
4. PROTECT ALL EXISTING CONDITIONS AND REPAIR ANY DAMAGE CAUSED BY THE WORKS.
5. MAIN CONTRACTOR TO THOROUGHLY INSPECT THE PREMISES PRIOR TO COMMENCING THE WORK AND REPORT TO THE OWNER AND ARCHITECT ALL DAMAGE FOUND.
6. MAKE GOOD ALL EXISTING SURFACES AND PREPARE TO RECEIVE NEW FINISHES AS SHOWN ON FINISHES PLAN.
7. ALL ENCLOSED SPACES WITH DOORS TO ACHIEVE MIN. OF 34DB ACOUSTICAL RATING, UNLESS OTHERWISE NOTED.
8. PARTITIONING MUST ADAPT AND COORDINATE WITH EXISTING GEOMETRY. SLOPED WALLS, CURVED CEILINGS, HANGING BEAM, ETC.
9. IF MORE PARTS OF THE BUILDING MIGHT EVACUATE THROUGHT THESE STAIRS, FIRE STRATEGY SHOULD BE REVIEWED

- ALL FIRE DOORS TO BE PROVIDED WITH SMOKE SEALS
- REFER TO ENGINEERS FIRE STRATEGY REPORT FOR FURTHER DETAILS

DESK NOTES

Client: wework

Project: LONDON 1 Waterhouse Sq

Address: Waterhouse SQ 1, LONDON

Client´s representative: WeWork

Signature:

Rev	Description	Date
B	ISSUE FOR CONSTRUCTION - FULL PACK	18/07/16
A	ISSUE FOR TENDER	18/06/29

labit group
Avda. de America 52
CP 28028 Madrid
Spain
E: info@labit.es
W: www.labit.es
T: +34 915 103 093

0 1 2 3 4 5 METERS

Reproduction of any drawing prepared by the author, in whole or part, is prohibited without written consent. Copyright Labit Group

Architect: Elvira Conejero Crespo

Signature:

Job No: LB-PR-WWH-1B

Scale: As indicated@A0

Title: GRND FLOOR - GENERAL ARRANGEMENT

Sheet: A-1.0 L00 Rev: B