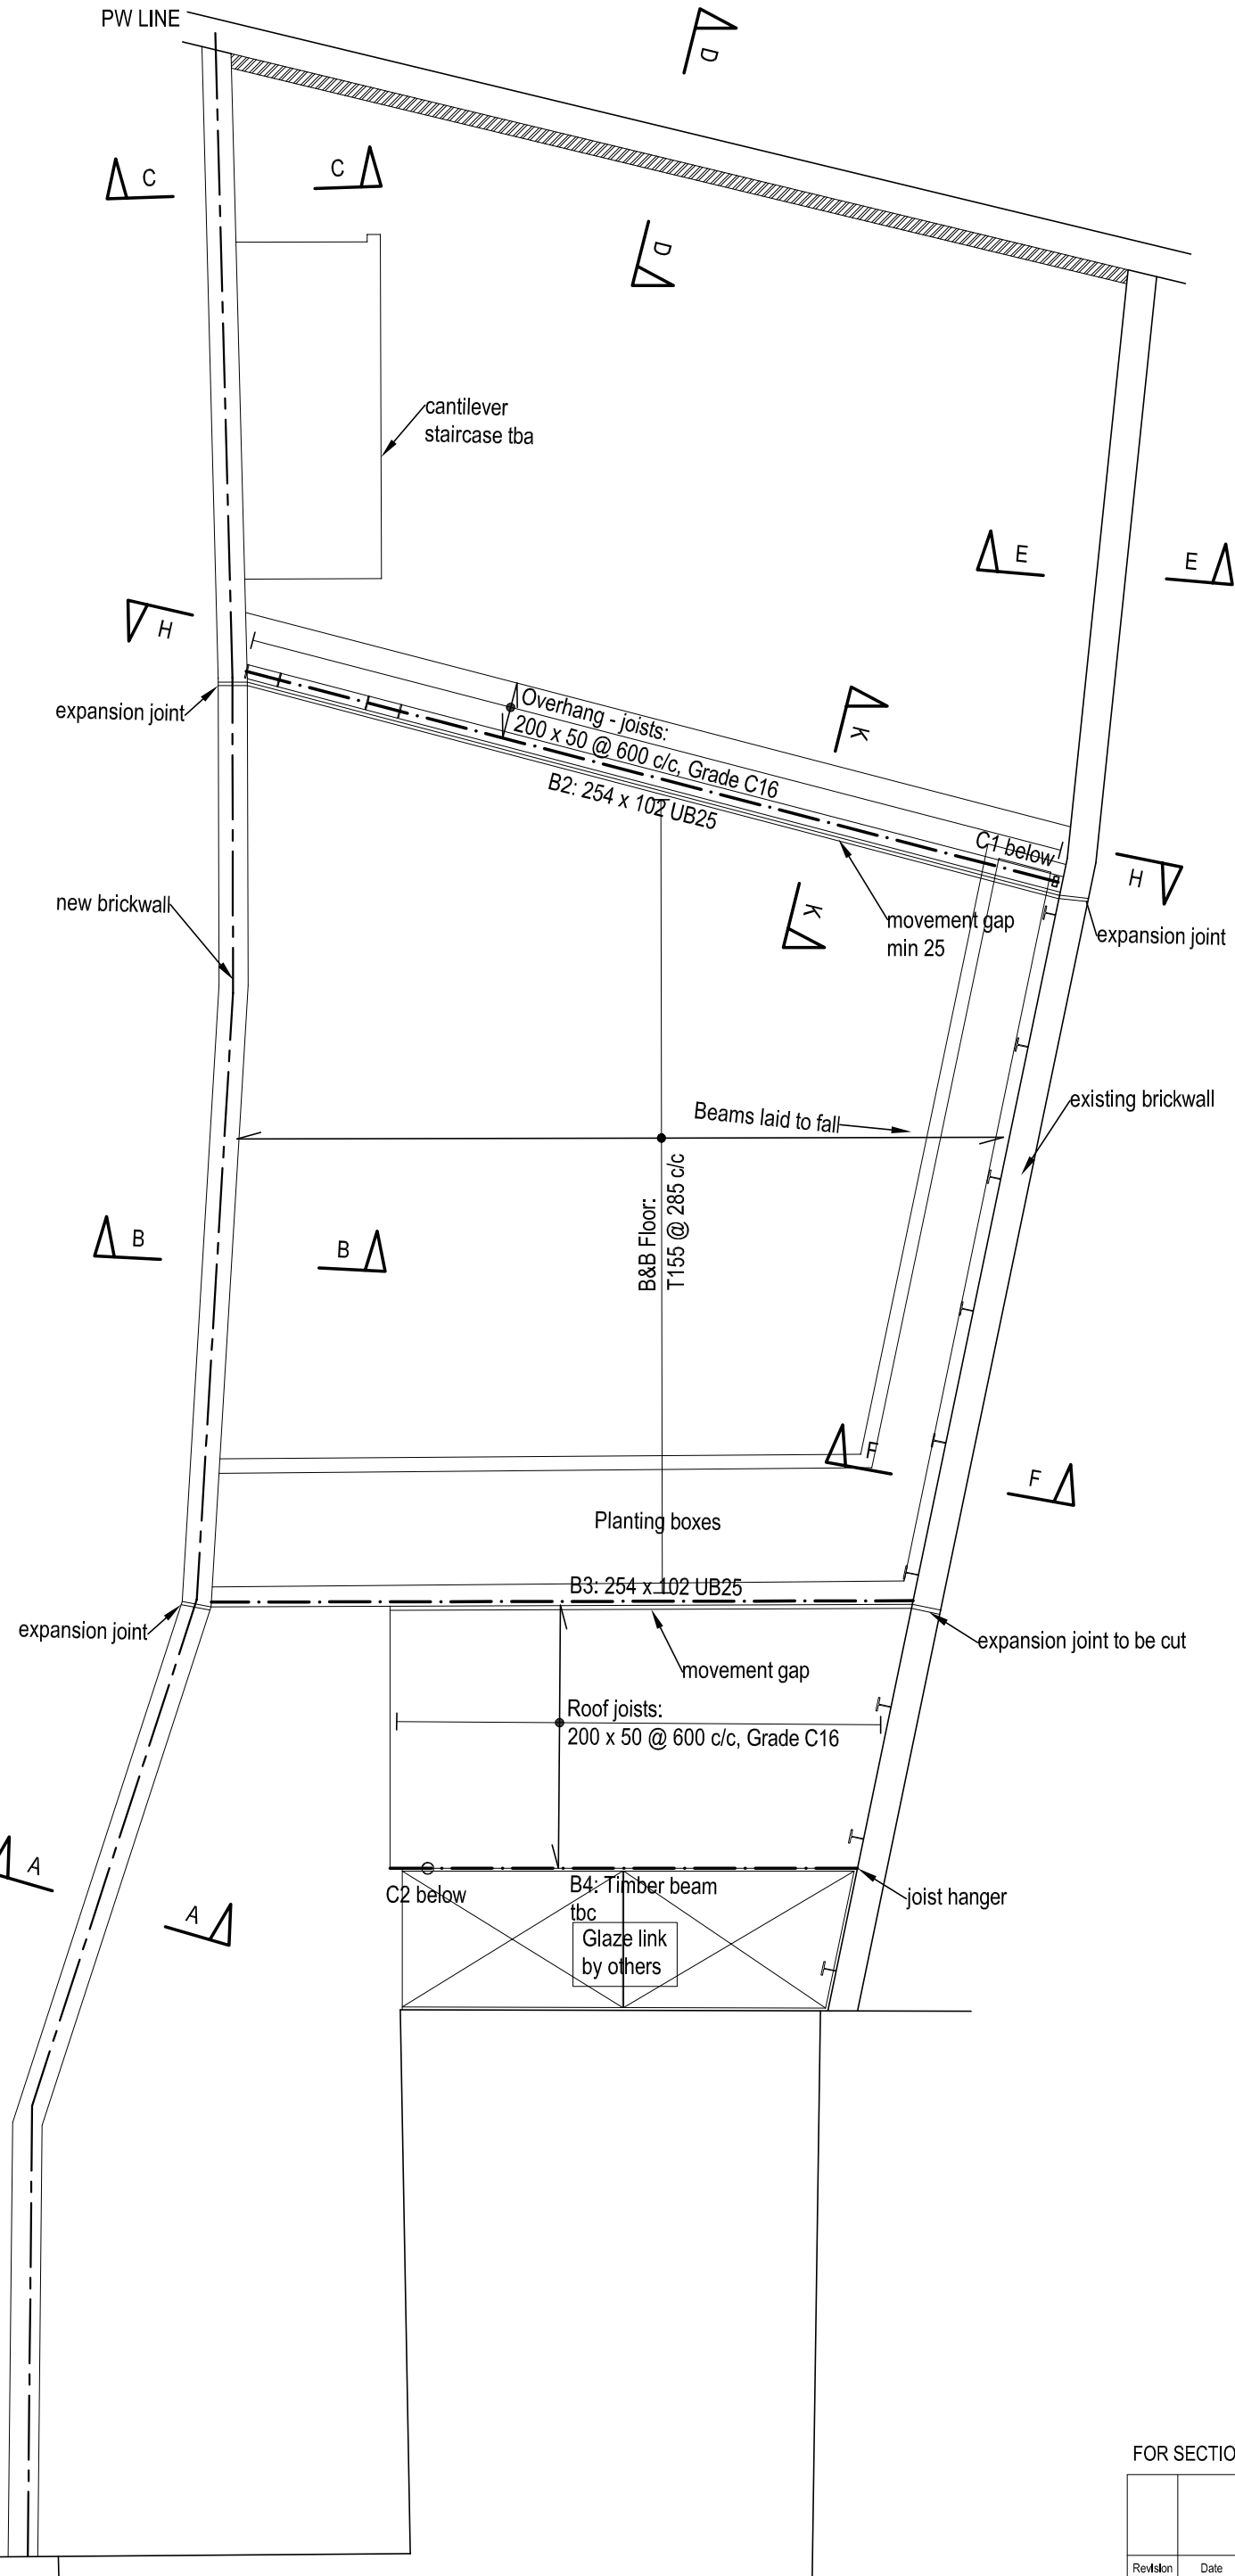

FOR SECTION 106

Revision	Date	Made by	Amendments

Date 5.1.2018	Drawn by MG	Checked	
Scales 1:50 @A3	Job No. 17054	Drawing No. 02	Revision

Ecos Maclean Ltd
Engineering - materials, energy, structure
8A Chamberlain Street London NW1 8XB Tel: 020 7722 7525 Fax: 020 7722 9711
www.ecosmaclean.co.uk ~ office@ecosmaclean.co.uk

Proposed
Ground Floor Plan

9 St George's Terrace
London NW1 9XH

Bob Taylor

\\WS-USER2\Dropbox\EcosMaclean Jobs 2017\17054 9 St Georges Terrace, NW1\A Drawings\Structural\17054 9 St Georges Terrace.dwg