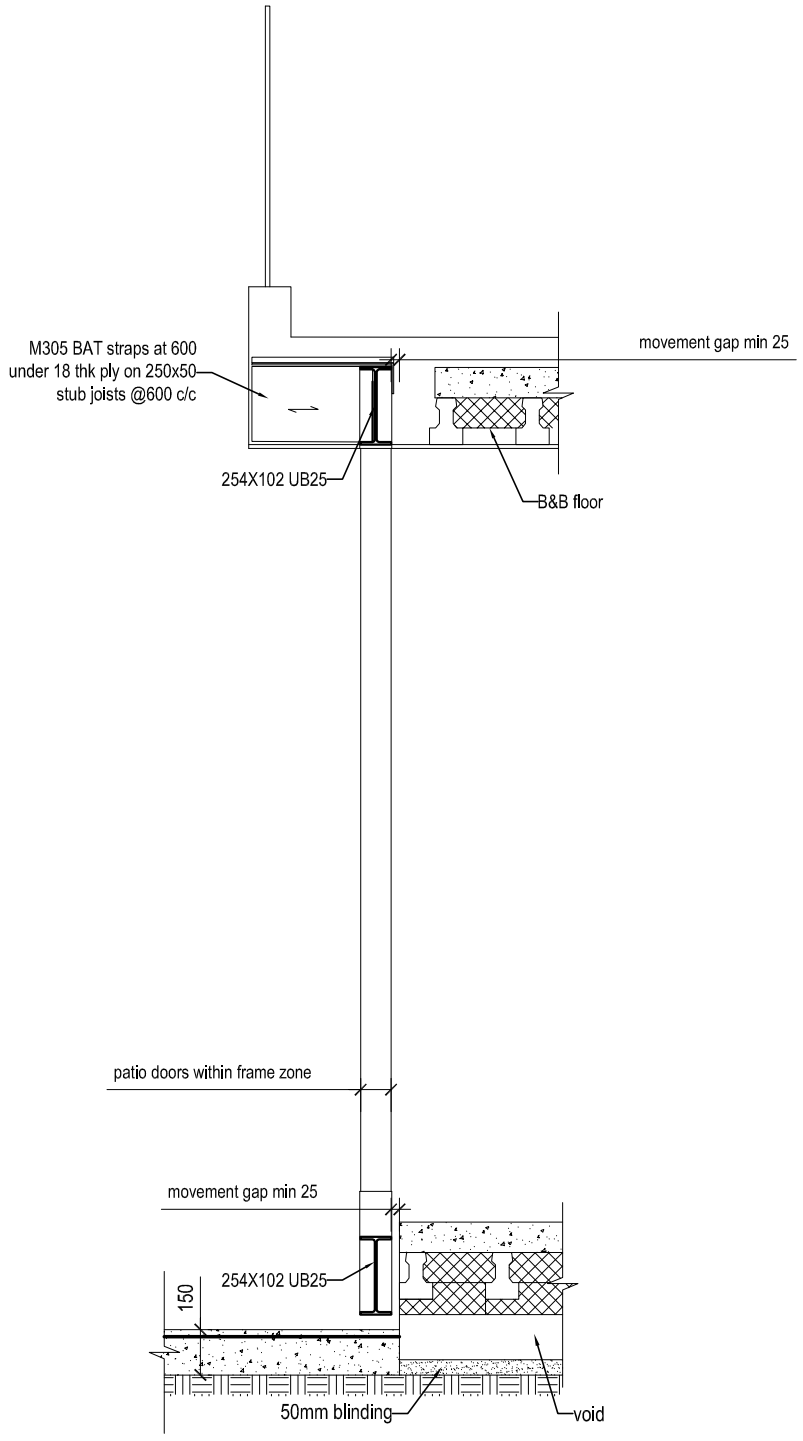

SECTION K - K

Ecos Maclean Ltd
Engineering - materials, energy, structure
8A Chamberlain Street ~ London NW1 8XB ~ Tel: 020 7722 7525 ~ Fax: 020 7722 9711
Web-site: www.nickmaclean.co.uk ~ e-mail: office@ecosmaclean.co.uk

Bob Taylor

9 St Georges Terrace
London NW1 8XH

Section KK

Revision	Date	Made by	Amendments

FOR SECTION 106

Date	Drawn by	Checked	
16.4.2018	MG		
Scales	**Job No.**	**Drawing No.**	**Revision**
1:25 @ A3	17054	06	

\\WS-USER2\Dropbox\EcosMaclean Jobs 2017\17054 9 St Georges Terrace, NW1\A Drawings\Structural\17054 9 St Georges Terrace.dwg