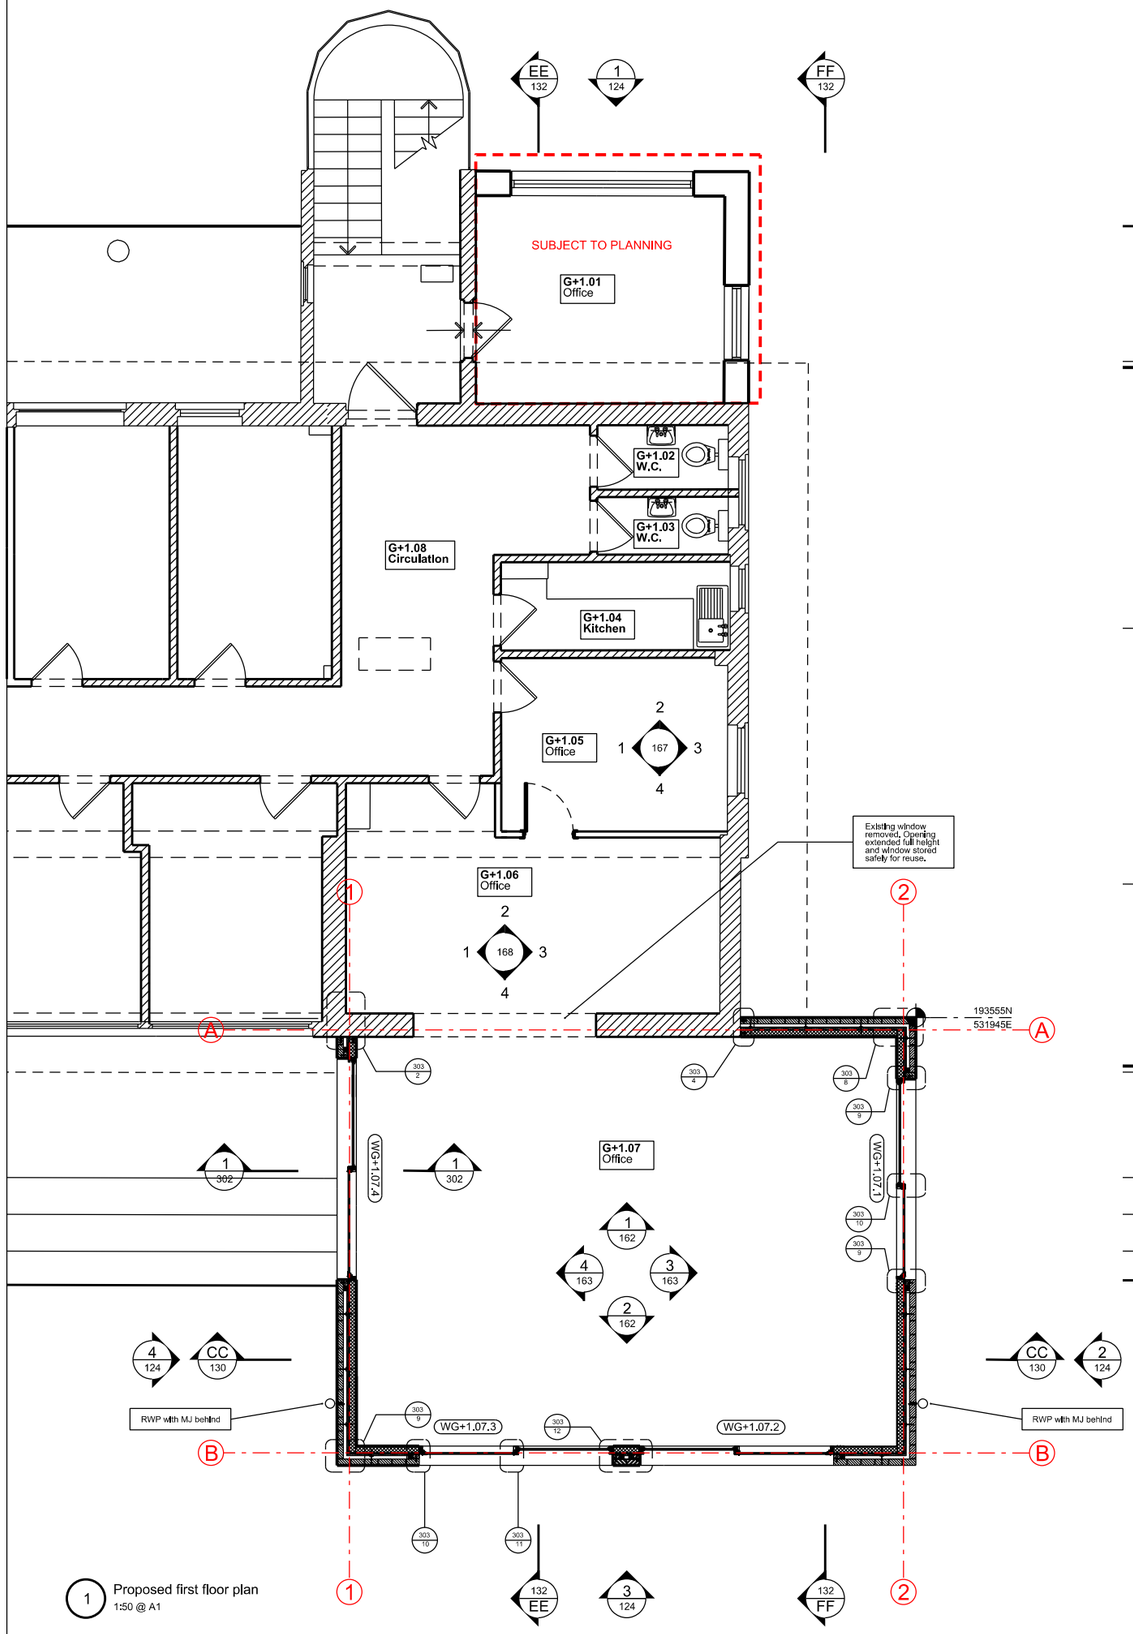

1 Proposed first floor plan
1:50 @ A1

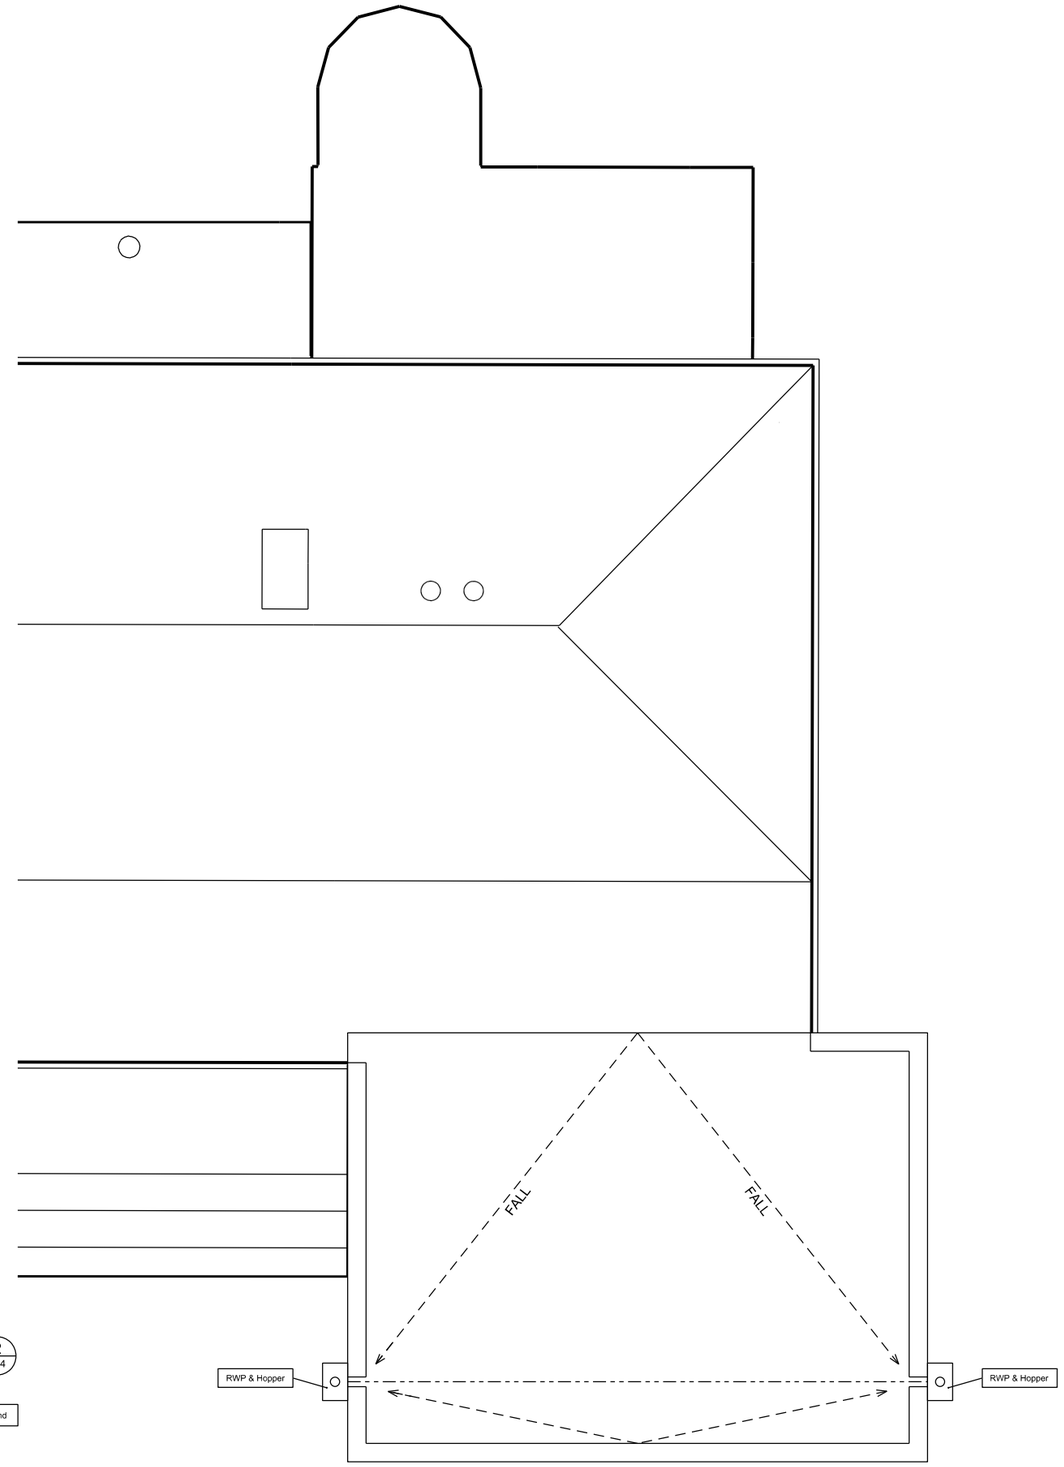

2 Proposed roof plan
1:50 @ A1

DO NOT SCALE

THE CONTRACTOR IS TO CHECK AND VERIFY ALL BUILDING AND SITE DIMENSIONS, LEVELS AND SEWER INVERT LEVELS AT CONNECTION POINTS BEFORE WORK STARTS.

THIS DRAWING IS TO BE READ AND CHECKED IN CONJUNCTION WITH ENGINEERS AND OTHER SPECIALIST DRAWINGS.

THE DRAWING AND THE WORKS DEPICTED ARE THE COPYRIGHT OF PHILIP MEADOWCROFT ARCHITECTS LTD AND MAY NOT BE REPRODUCED EXCEPT BY WRITTEN PERMISSION.

NORTH

SCALE BAR IN METERS
0 1 2m

REV	DATE	DESCRIPTION
-	--/--/--	-

PHILIP MEADOWCROFT ARCHITECTS

33 GREENWOOD PLACE
LONDON. NW5 1LB
+44 (0)207 693 8514
www.philipmeadowcroftarchitects.co.uk

JOB
CORAM EAST WING

DRG
PROPOSED FIRST FLOOR AND ROOF PLAN

SCALE
1:100 @ A3
1:50 @ A1

DATE
11/07/2018

DRAWN BY
CR

CHECKED BY
PM

STATUS
INFORMATION

DRG NO
1804-111

REV
-

DRAFT