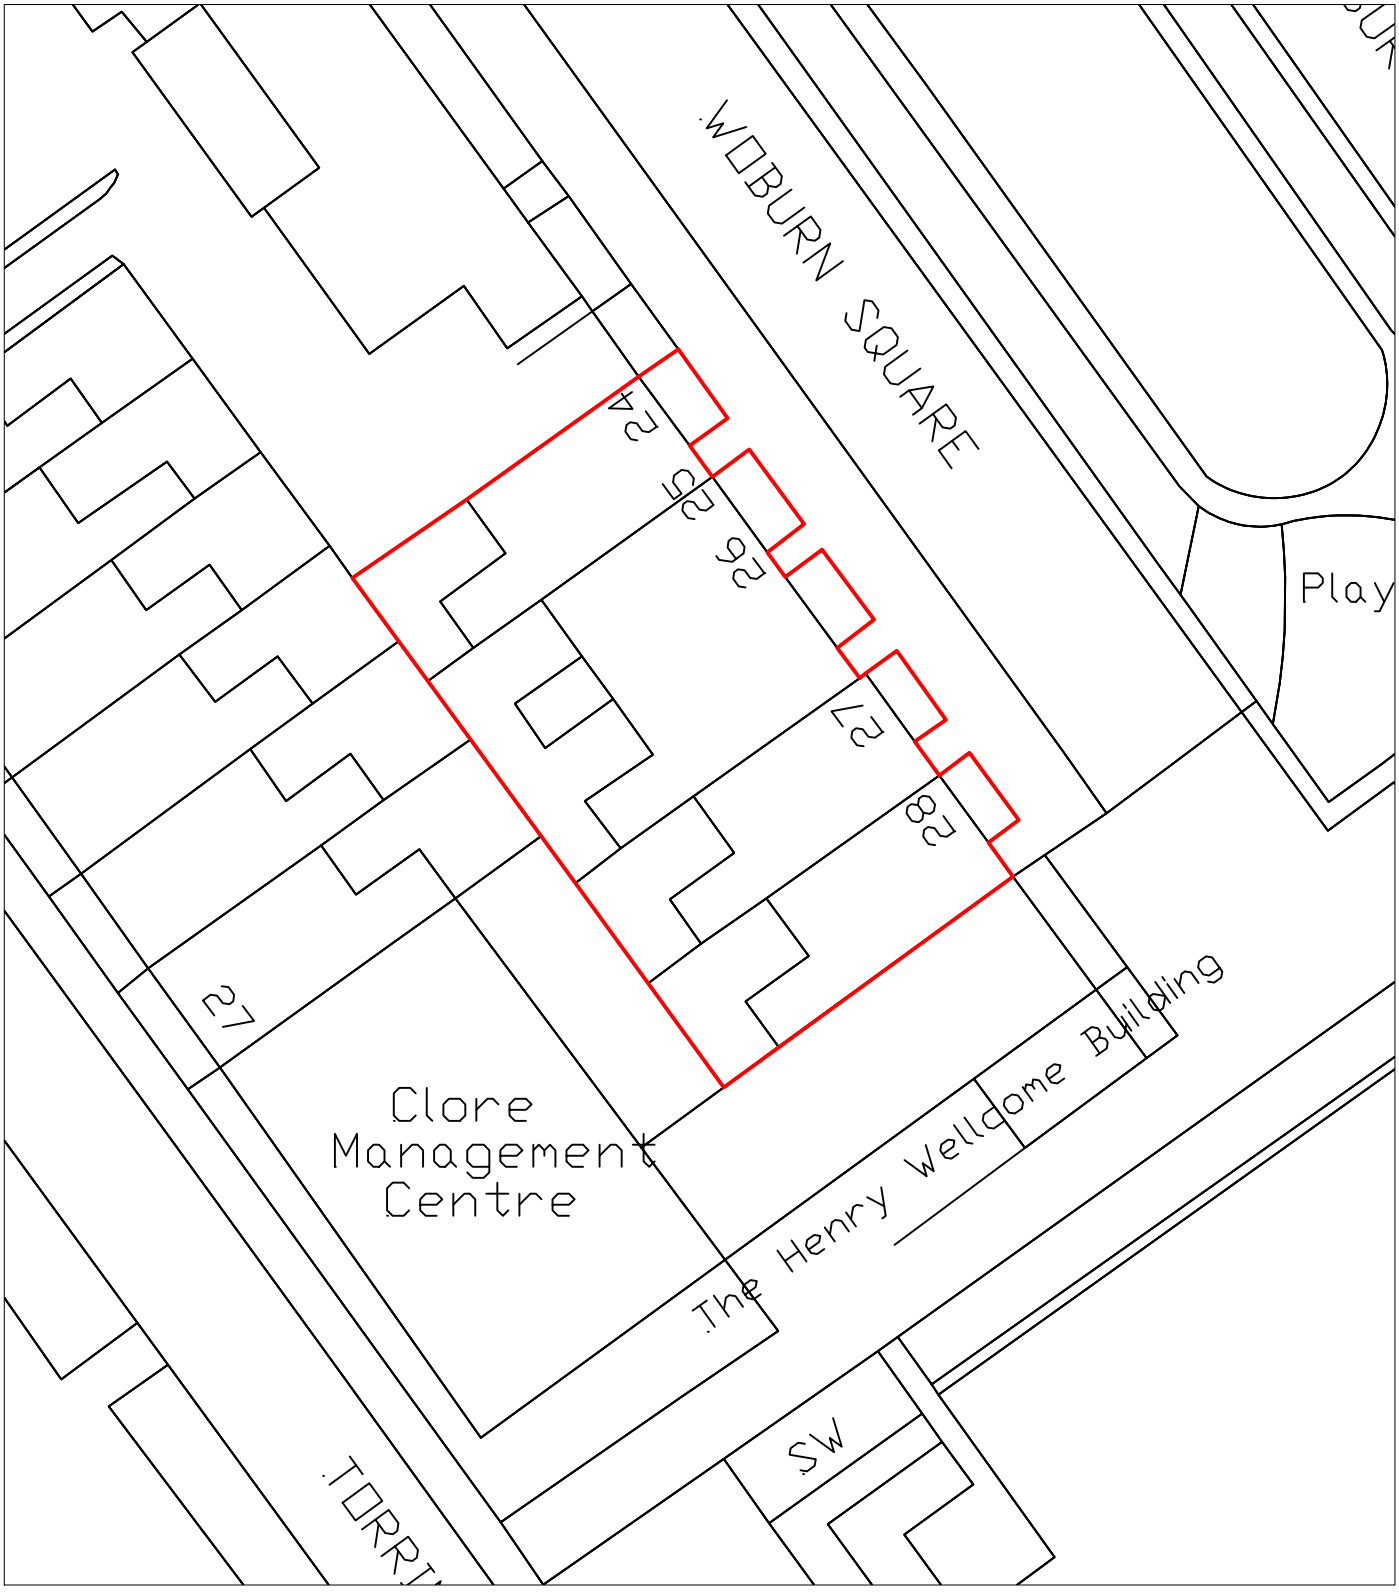

DO NOT SCALE
Use only written dimension. All dimension must be verified prior to works being put into hand and any discrepancies reported to the originator.

Health and Safety Information

	Details	Sign	Date
Asbestos Survey			
Structural Check/Lifting & Handling			
Site Survey			
Access and Egress/Site Compound			
Hazards Identified			

General Notes

REV	Details of Revision	Date	Sign

Client
University College London

FAITHFUL+GOULD
Euston Tower, 286 Euston Road, London, NW1 3AT
Tel: +44(0)20 7121 2121

Project
Woburn Square Fire Door Upgrade Works

Title
24-28 Woburn Square Site Plan

Drawing No
51562384.008

Scale	Drawn	Checked	Co-ord chk
1:500	GS	LY	LY
Drawing size: A4	Date: 11.07.18	Date: 11.07.18	Date: 11.07.18

Status
INFORMATION

©FAITHFUL+GOULD COPYRIGHT : REPRODUCTION IN WHOLE OR PART BY ANY MEANS IS PROHIBITED WITHOUT THE PRIOR WRITTEN PERMISSION OF FAITHFUL+GOULD