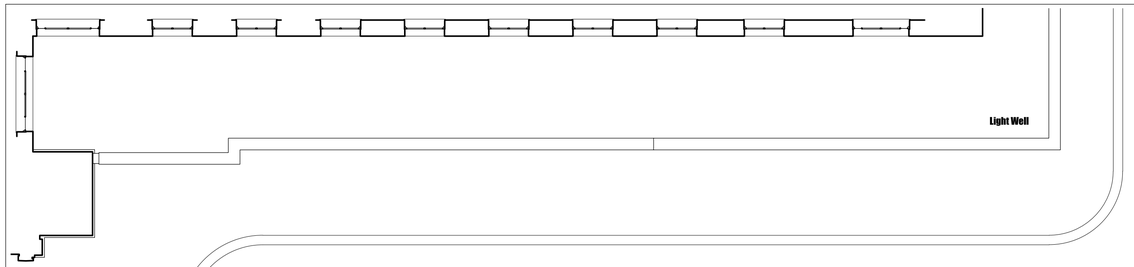

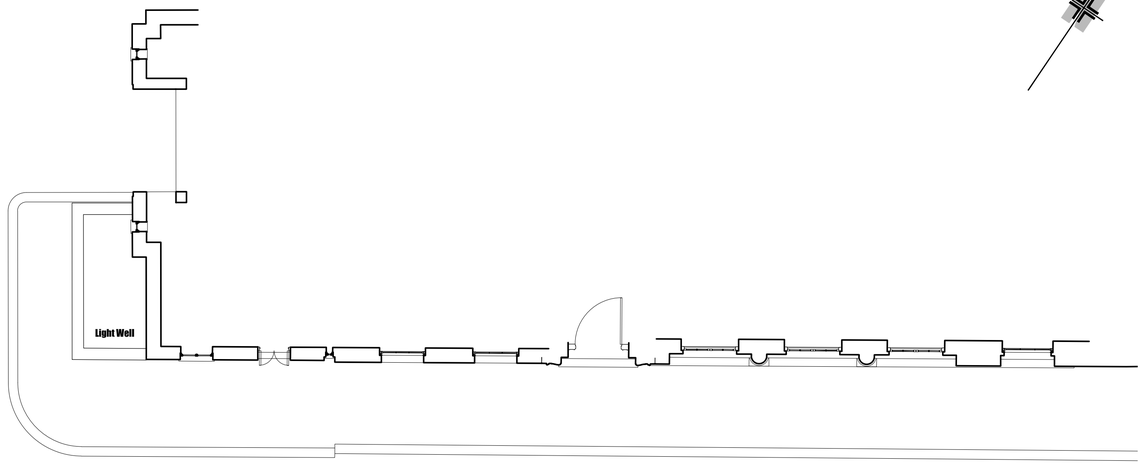

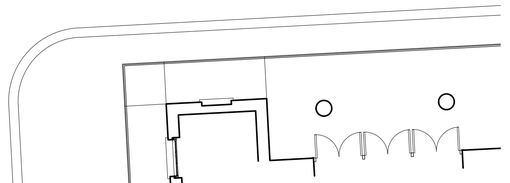

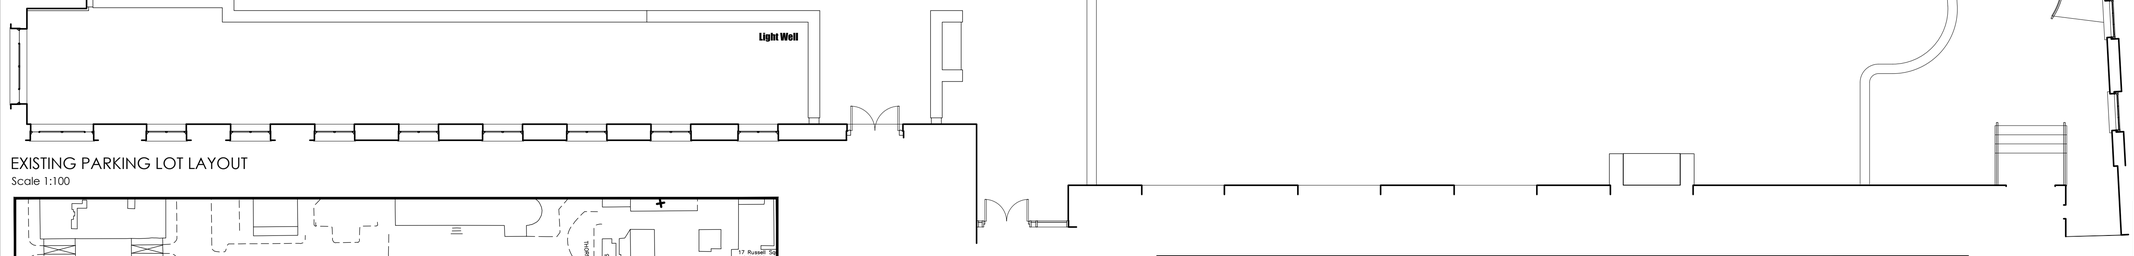

EXISTING PARKING LOT LAYOUT
Scale 1:100

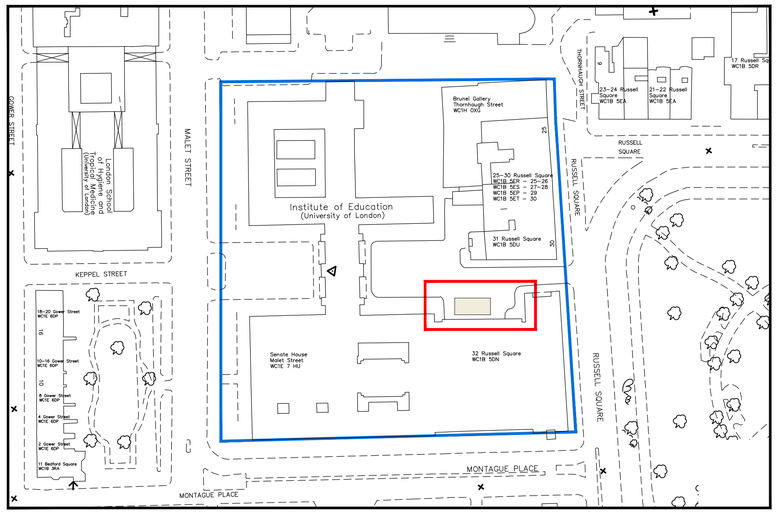

LOCATION PLAN
Scale 1:1250

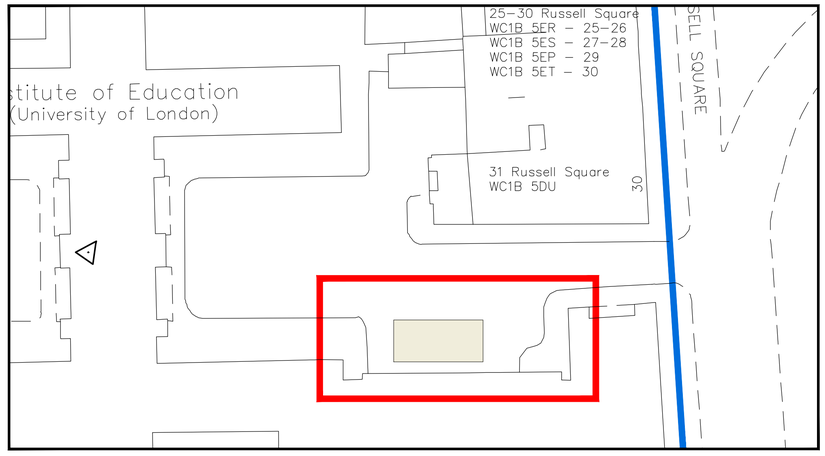

SITE PLAN
Scale 1:500

PLANNING ISSUE

REV	DATE	DESCRIPTION	BY	APP'D
PL1	26:07:18	INITIAL PLANNING ISSUE	JDC	ME
P1	24:07:18	INITIAL PRELIMINARY ISSUE FOR COMMENT	JDC	-

CLIENT
UNIVERSITY OF LONDON

PROJECT
PROPOSED BICYCLE COMPOUND AT SENATE HOUSE PARKING LOT

DRAWING TITLE
EXISTING PARKING LOT LAYOUT & SITE PLANS

DATE	July 2018	DWG. No.	REV.
SCALE	1:100 (A1)	UL/001.100	PL1
DRAWN BY:	JDC	DATED	24:07:2018
APPROVAL BY:	ME	DATED	26:07:2018

JD CLAYTON
BUILDING DESIGN
SURVEYING &
DRAUGHTING
Mob: 07758 924084
Email: johnclaytonclan@msn.com