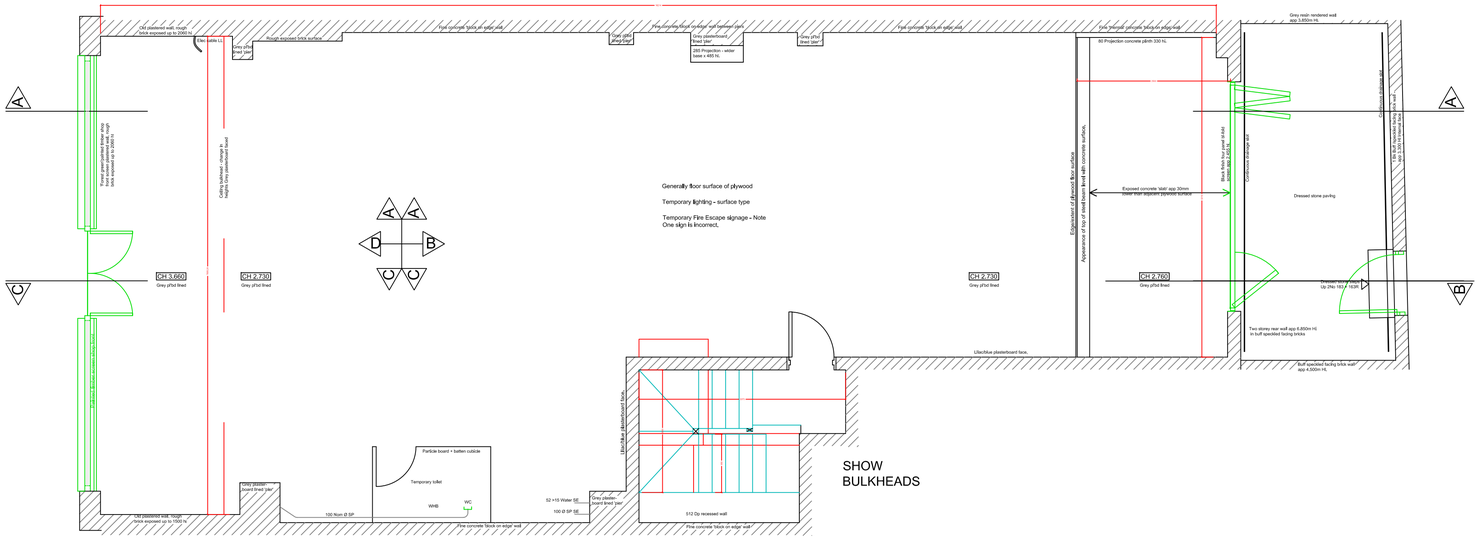
Generally floor surface of plywood
Temporary lighting - surface type
Temporary Fire Escape signage - Note One sign is incorrect.
CH 3,660
CH 2,730
CH 2,730
CH 2,730
CH 2,760
Grey pf bd lined
Dressed stone paving
Two storey rear wall app 6,850m HI in buff speckled facing bricks
Buff speckled facing brick wall app 4,200m HI
Grey resin rendered wall app 3,950m HI
Lilac/blue plasterboard face.
Particle board + batten cubicle
Temporary toilet
WHB
WC
100 Nom Ø SP
52 x15 Water SE
100 Ø SP SE
Grey plaster board lined
Grey pf bd lined
Grey plasterboard lined
Rough exposed brick surface
Old plastered wall, rough brick exposed up to 1500m hi
Fine concrete block on edge wall
Exposed concrete 'slab' app 30mm
Block liner (top of slab) app 100mm
Condensed drainage set
Dressed stone paving
Up 2No 167 x 163R
Existing to remain
Up to 2 x 1,500m hi
Existing to remain
Existing to remain
Frame pre-painted timber shop front to remain. Old brick wall to be exposed up to 2,000m hi
Ceiling bulkhead - change in heights. Grey plasterboard lined
Existing to remain
Existing to remain
Existing to remain