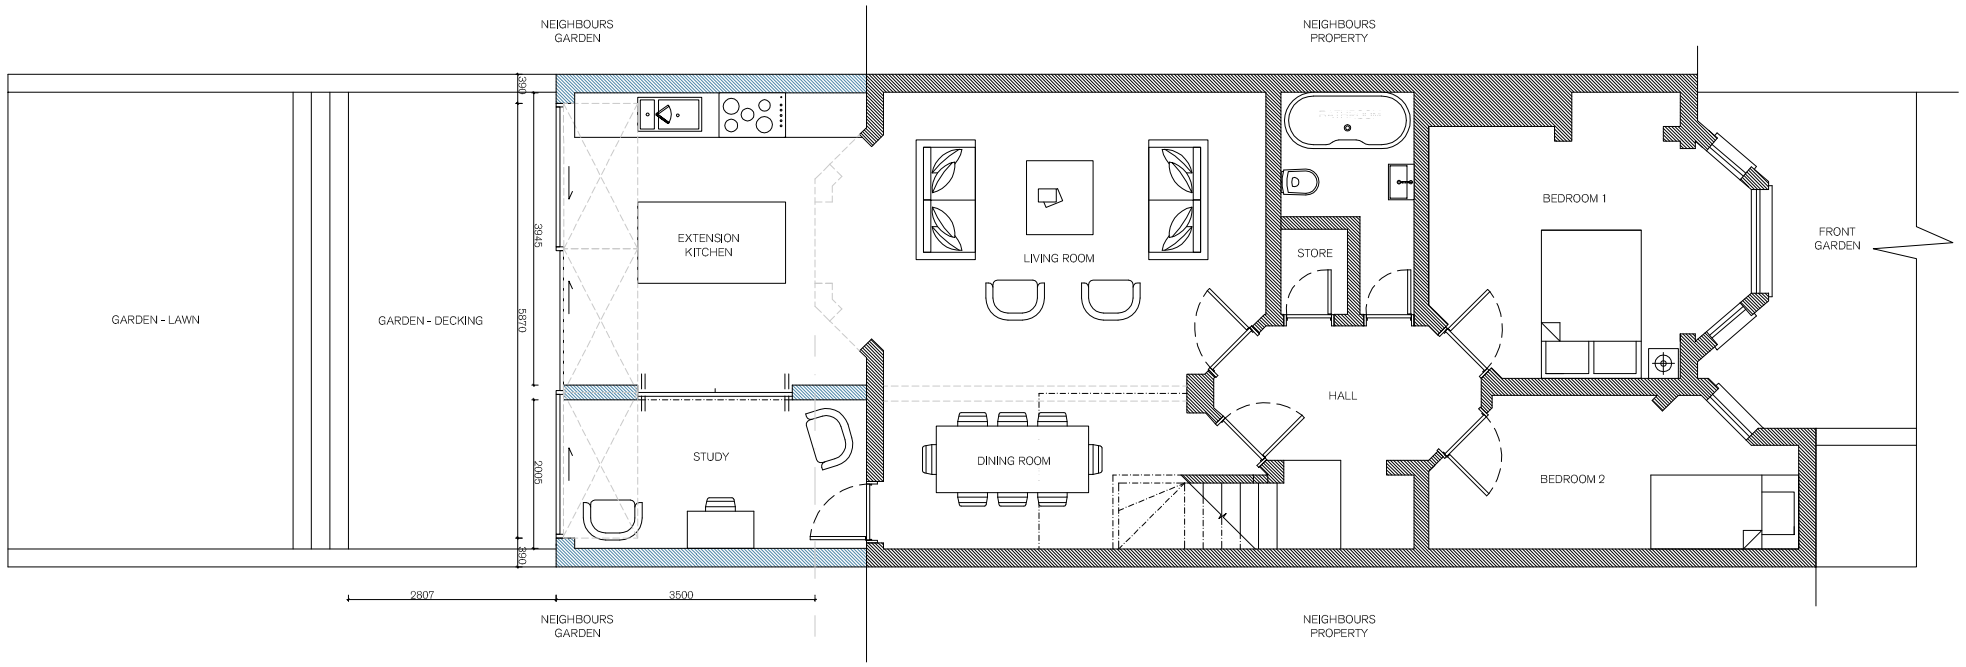

THIS DRAWING IS THE COPYRIGHT OF JDA AND SHOULD NOT BE COPIED OR REPRODUCED WITHOUT WRITTEN CONSENT. ALL DIMENSIONS MUST BE CHECKED ON SITE, DO NOT SCALE OFF THIS DRAWING EXCEPT FOR PLANNING PURPOSES. THIS DRAWING MUST BE READ IN CONJUNCTION WITH THE SPECIFICATION OF WORKS. ALL WORKS MUST BE CARRIED OUT IN ACCORDANCE WITH THE STATUTORY AUTHORITIES.

CAD File:
01217-P-00

Notes:
-

0 1 2 5m

Revision	Date	Details	Revised By	Checked By
-	00/00/00	-	-	-

Project Name:
32 FAIRHAZEL GARDENS

Drawing Name:
PROPOSED GROUND FLOOR PLAN

Client:
MR M MCKESSAR & MS L HARRICKS

Status:
PLANNING

Date:
09/07/2018

Scale:
1:50 @ A3

Drawn By:
CV

JDA
CHARTERED ARCHITECTS
Unit 8 Cloisters House, 8 Battersea Park Road,
London, UK, SW8 4BG, T +44 (0)207 887 2230,
E jda@jdarchitects.co.uk W www.jdarchitects.co.uk

Drawing Number:
01217-A01-100

Revision:
-