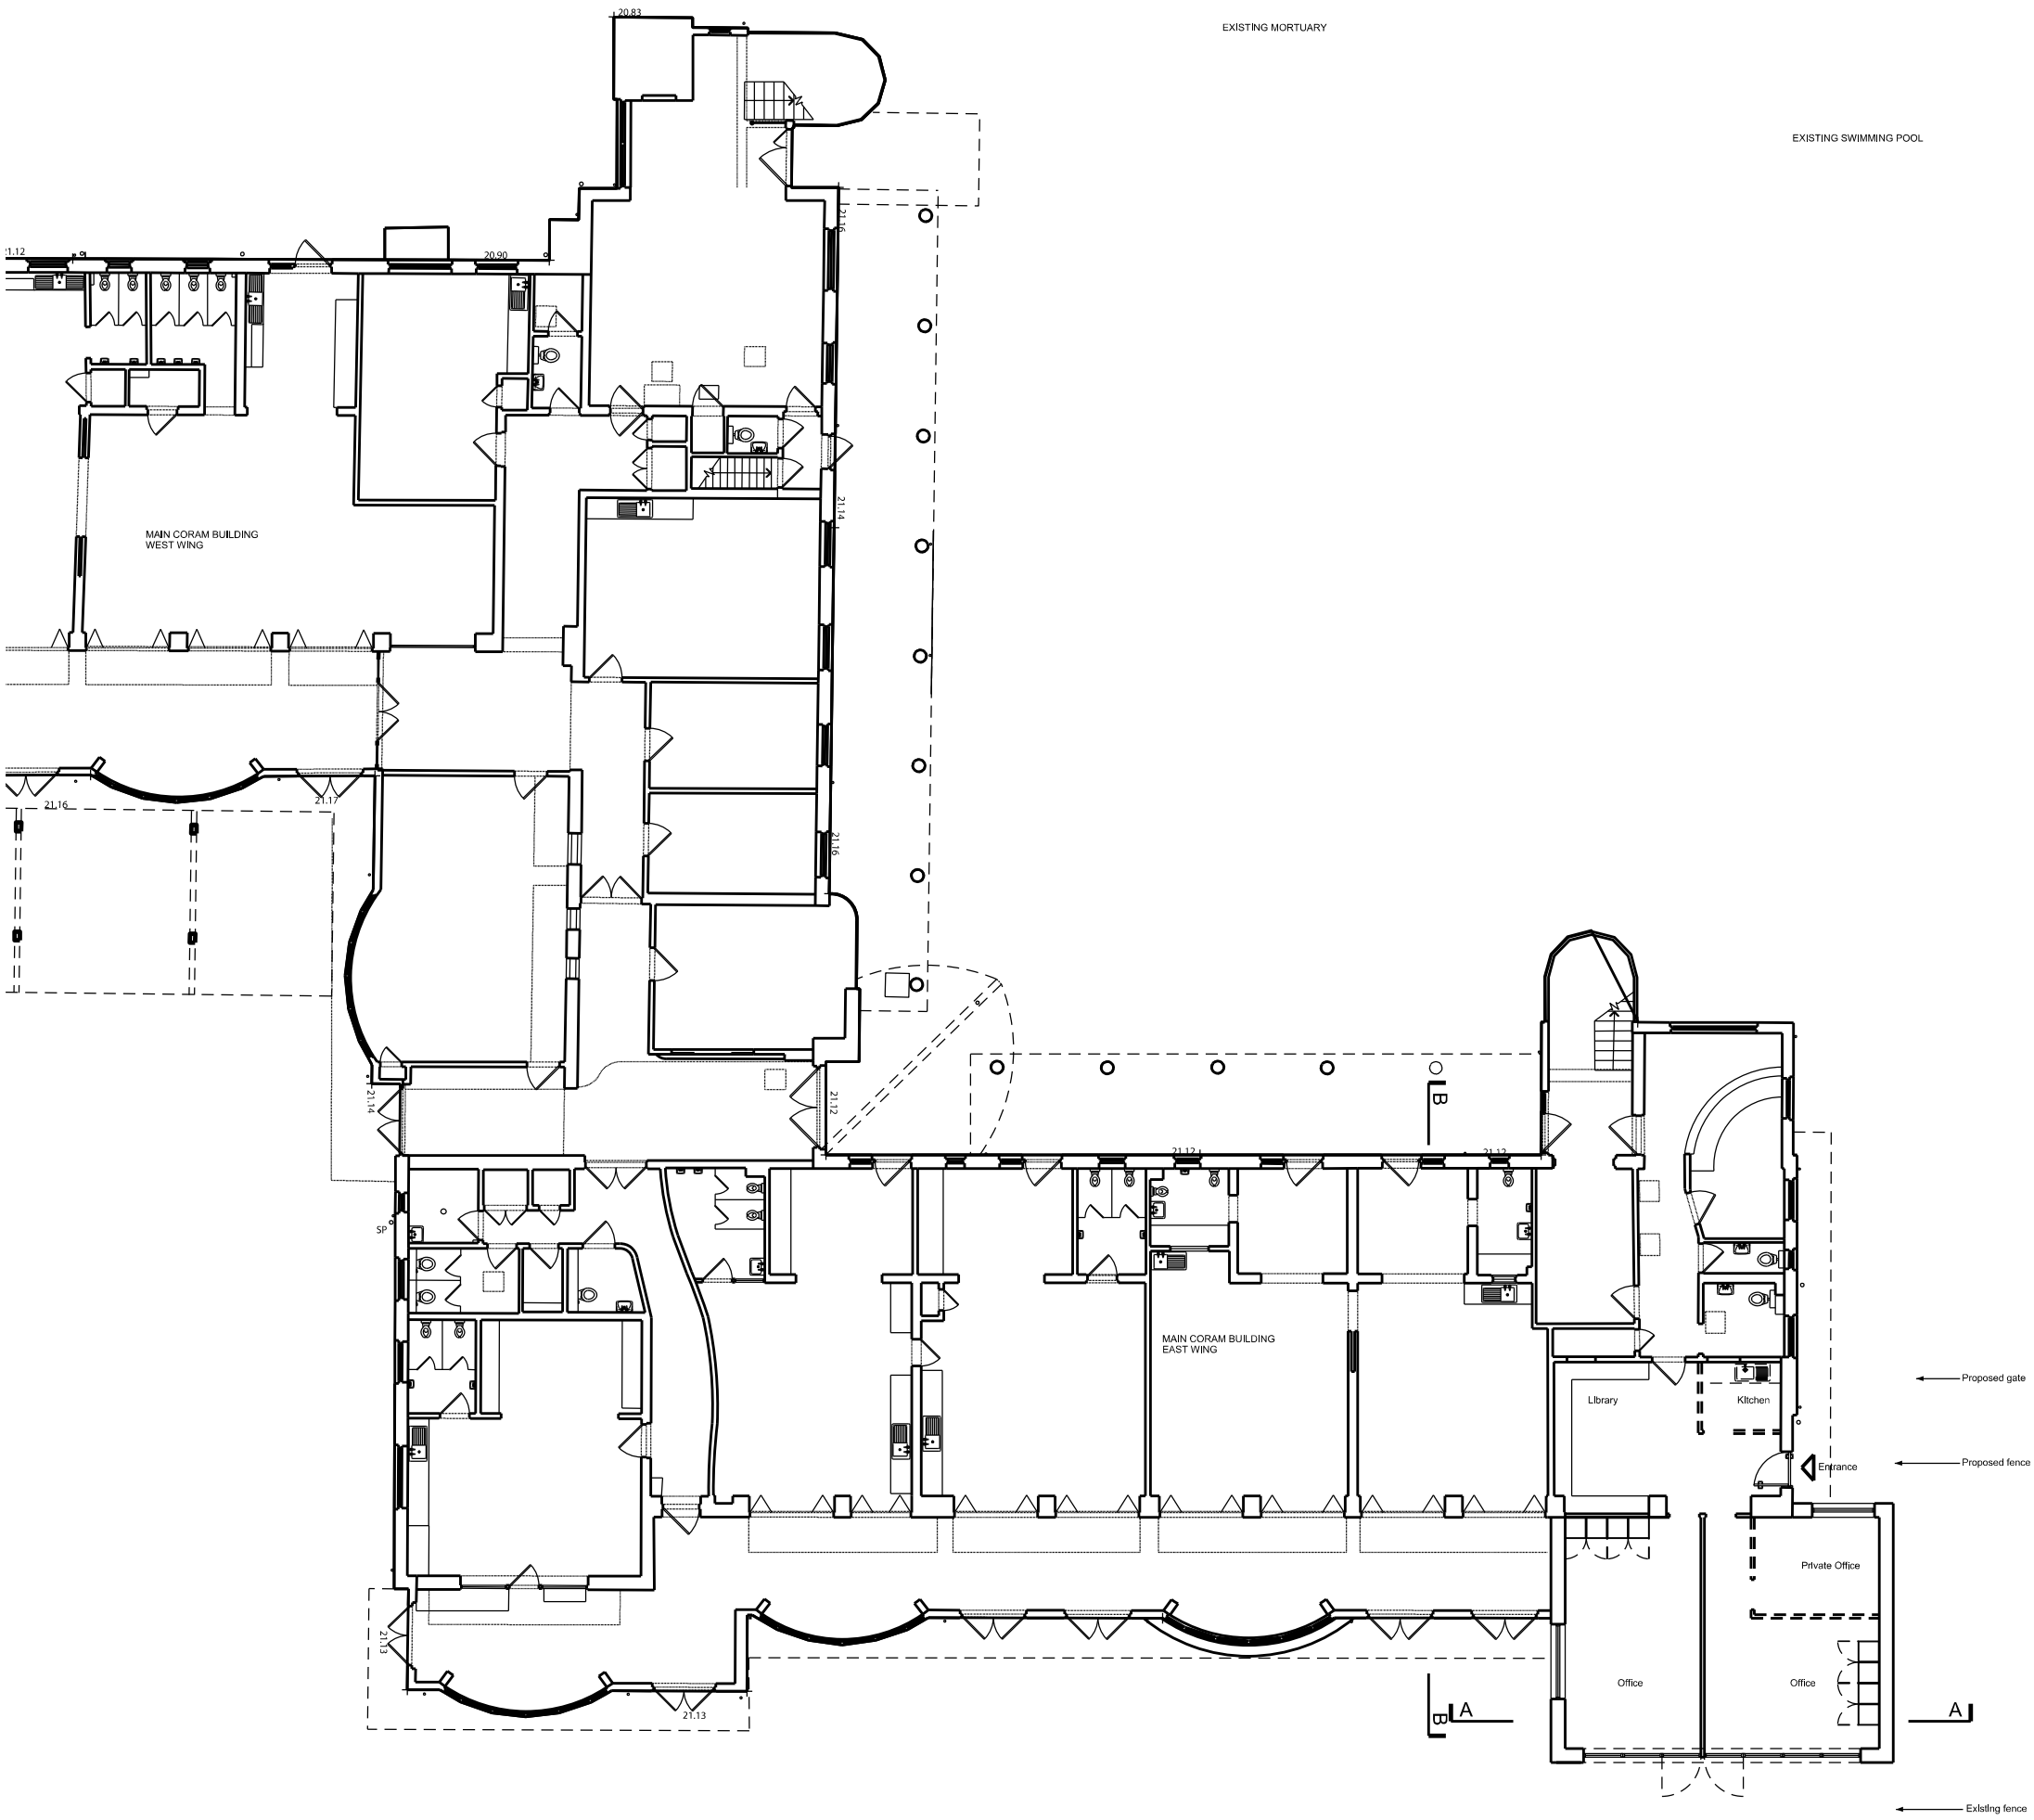

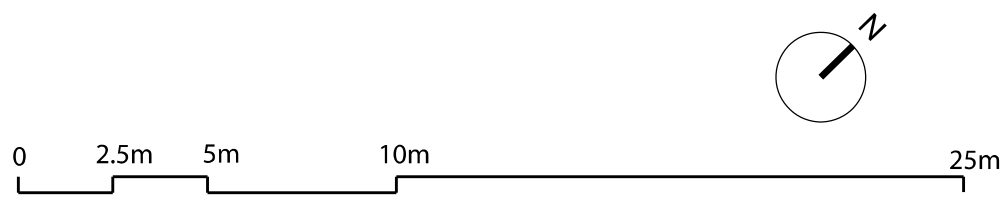

REV	DATE	NOTES
-	03.09.15	PLANNING

DO NOT SCALE OFF THIS DRAWING

Check all dimensions and levels on site. Report any discrepancies.
The drawings and the works are copyright of this practice.

Job	Status	Scale	Rev Date
1504_CORAM EAST WING EXTENSION	PLANNING	1:100@ A1	03.09.15
Drwg description	Drwg No		Rev
PROPOSED PLAN G+0	1504_100		-

PHILIP
MEADOWCROFT
ARCHITECTS