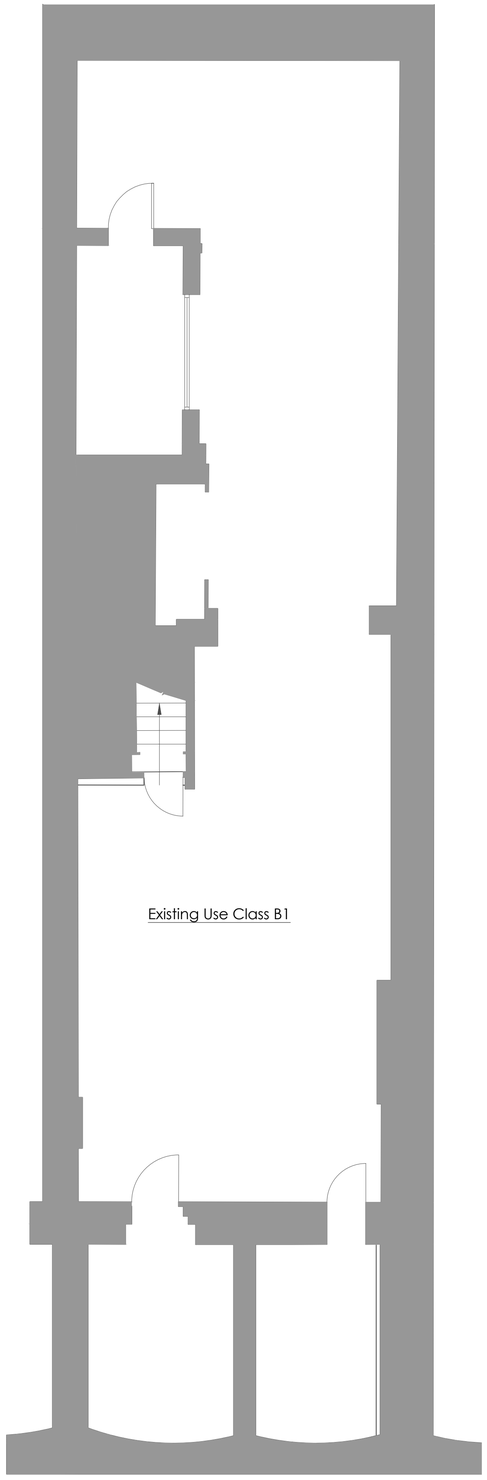


Existing Basement Plan
Scale 1:50 (A1)

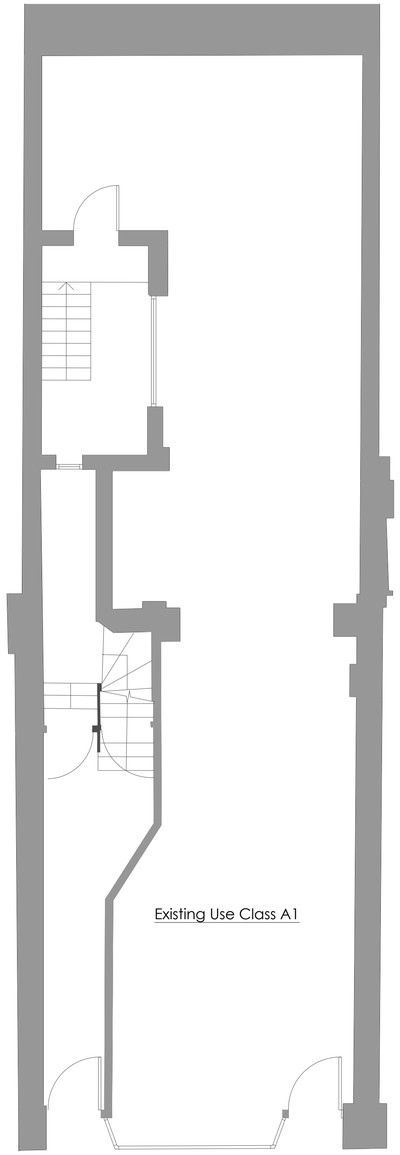


Existing Ground Floor Plan
Scale 1:50 (A1)

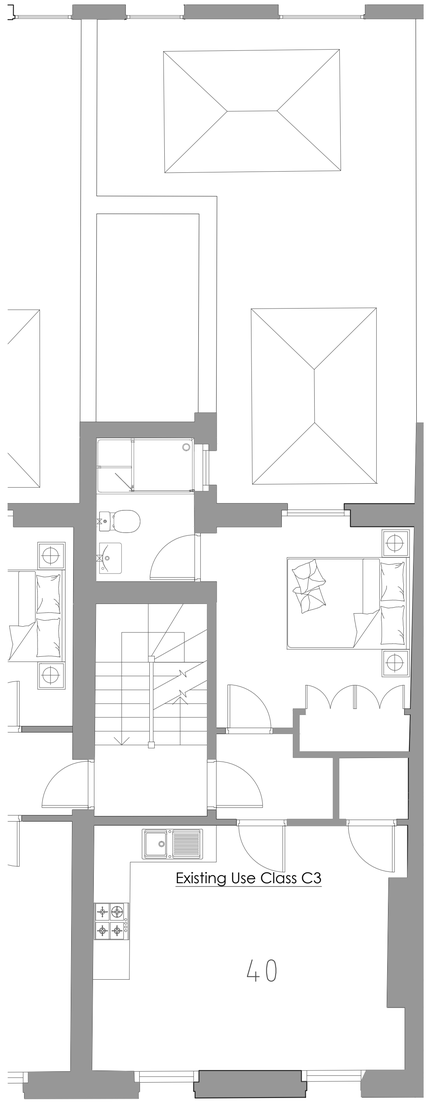


Existing First Floor Plan
Scale 1:50 (A1)

**DO NOT SCALE**
Use only written dimension. All dimension must be verified prior to works being put into hand and any discrepancies reported to the originator.

Health and Safety Information

| | Details | Sign | Date |
|---|---|---|---|
| Asbestos Survey | | | |
| Structural Check/Lifting & Handling | | | |
| Site Survey | | | |
| Access and Egress/Site Compound | | | |
| Hazards Identified | | | |

General Notes

| REV | Details of Revision | Date | Sign |
|---|---|---|---|
| A | Use class added | 02/08/2018 | |

THE BEDFORD ESTATES

29a Montague Street, London WC1B 5BL

Tel: +44(0)20 7636 2885
Fax: +44(0)20 7255 1729

Project
Adaptation to Existing Lightwell

Title
Existing Floor Plans

Drawing No
BB258-2018-01

| Scale | Drawn | Checked | Co-ord chk |
|---|---|---|---|
| As Shown | SEM | | |
| Drawing size | Date | Date | Date |
| A1 | May'18 | | |

Status
INFORMATION

©BEDFORD ESTATES BLOOMSBURY LTD COPYRIGHT : REPRODUCTION IN WHOLE OR PART BY ANY MEANS IS PROHIBITED WITHOUT THE PRIOR WRITTEN PERMISSION OF BEDFORD ESTATES BLOOMSBURY LTD