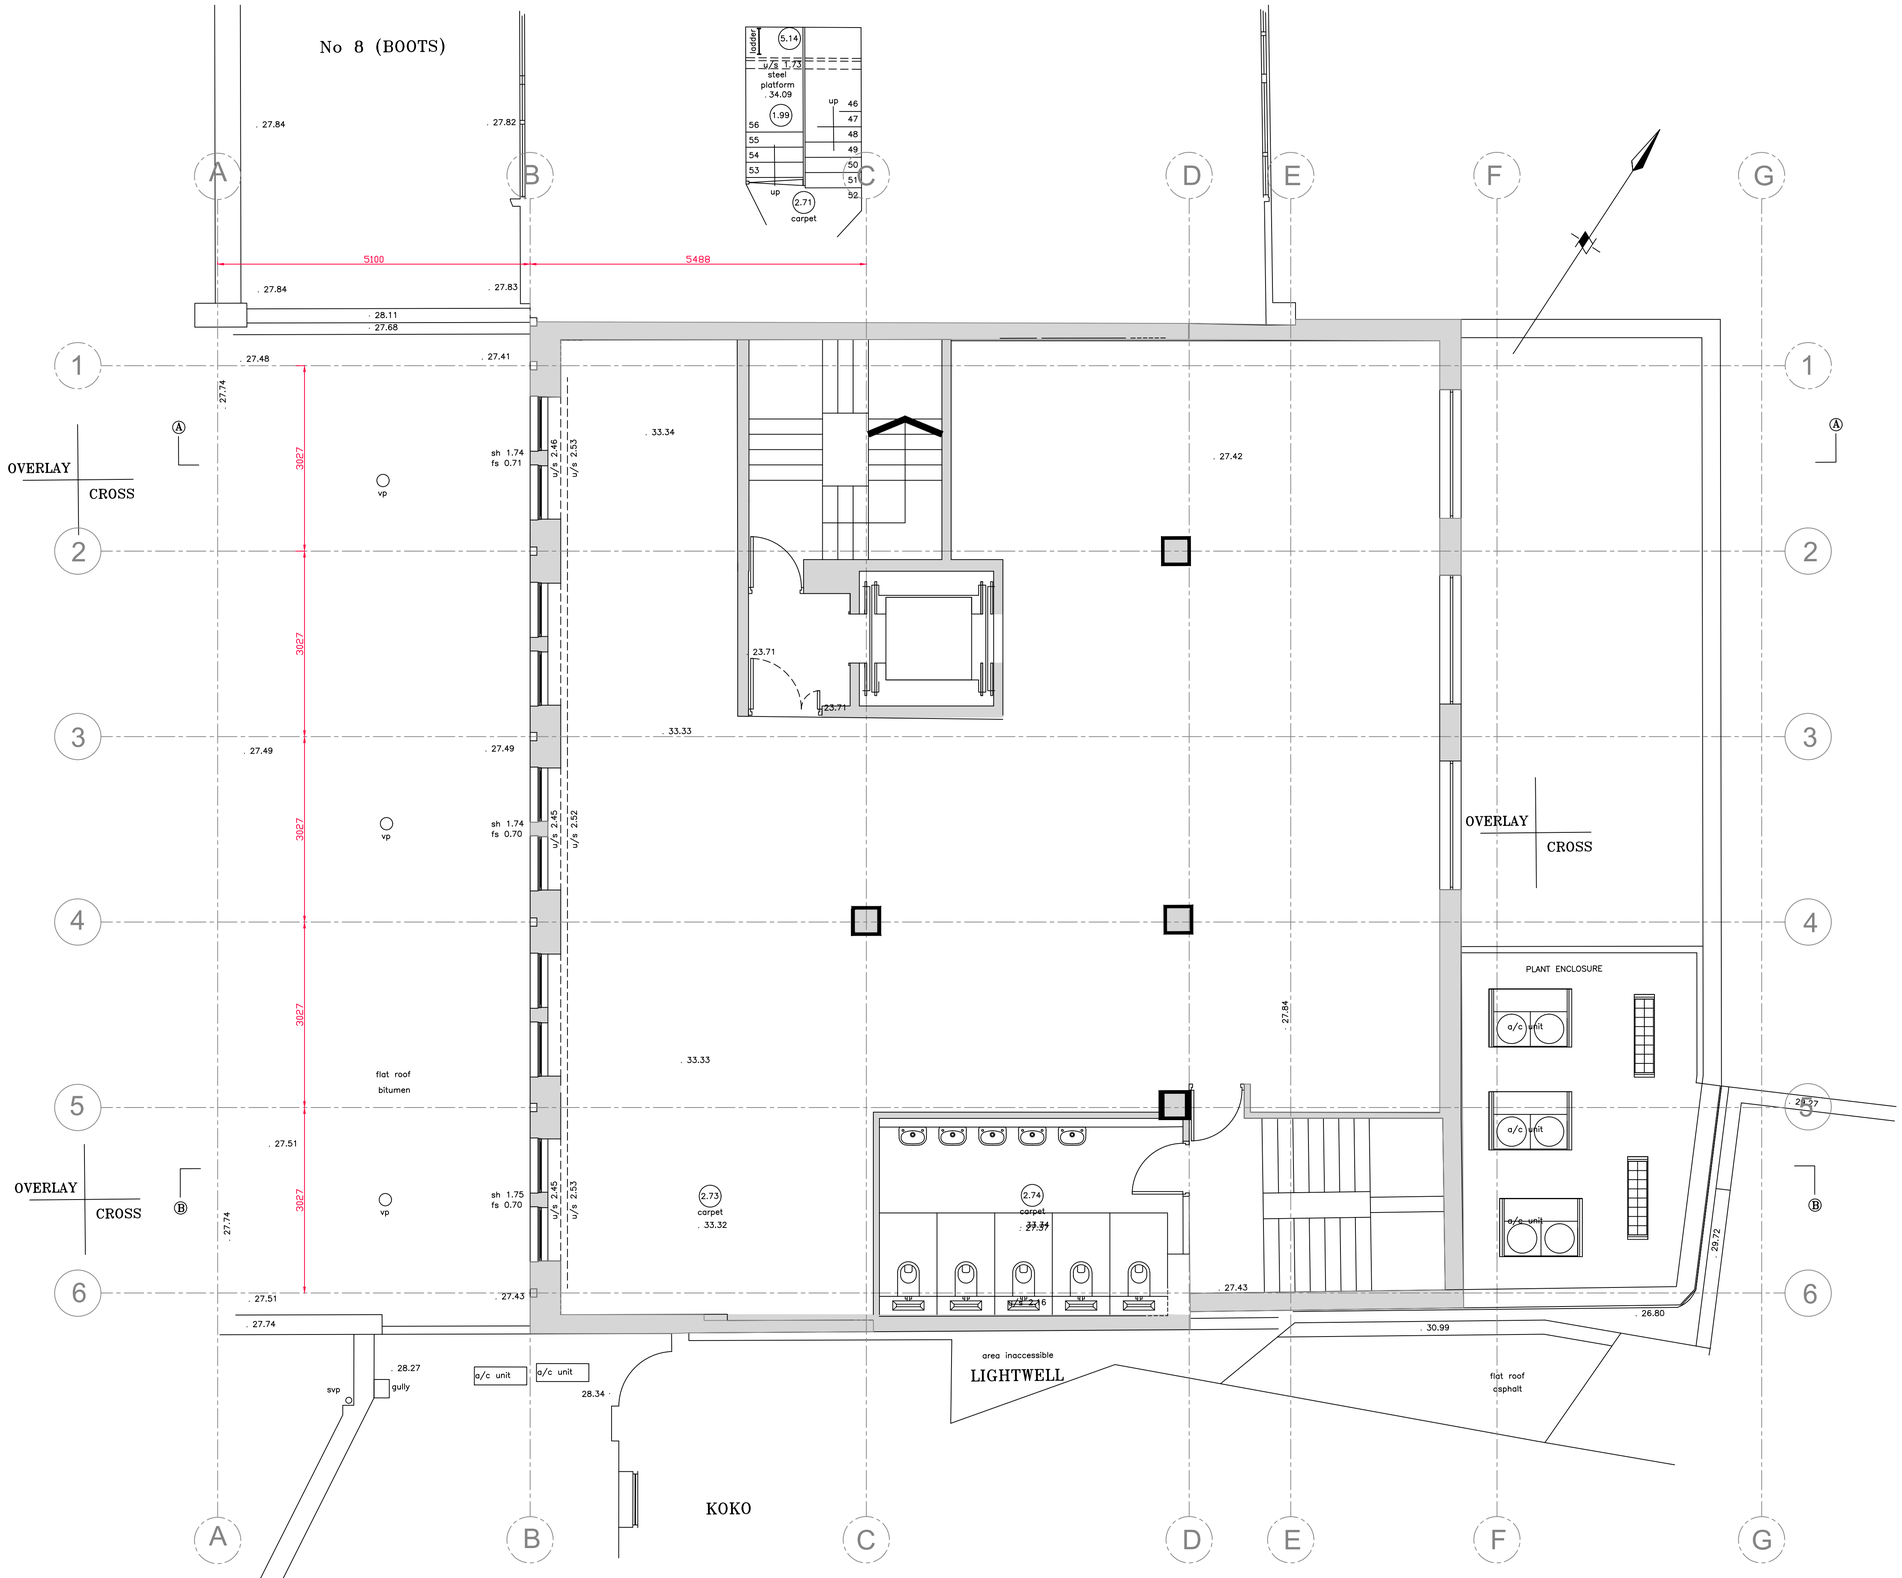

THIRD FLOOR

Scale = 1 : 50

PROPOSED

revision	date	initials	description of amendments
?	??.??.??	??	?
?	??.??.??	??	?

Omnibus, 39–41 North Road, London, N7 9DP Email: info@foundation-architecture.com

Foundation architecture ltd.

project: 2-6 CAMDEN HIGH STREET

title: THIRD FLOOR PROPOSED

scale	date	drawn	checked	job no.	dwg no.	rev.
1:50 @ A1	OCT 2017	FAL		540	P103	

All dimensions to be verified on site.

*Scale is 1:100 at A3