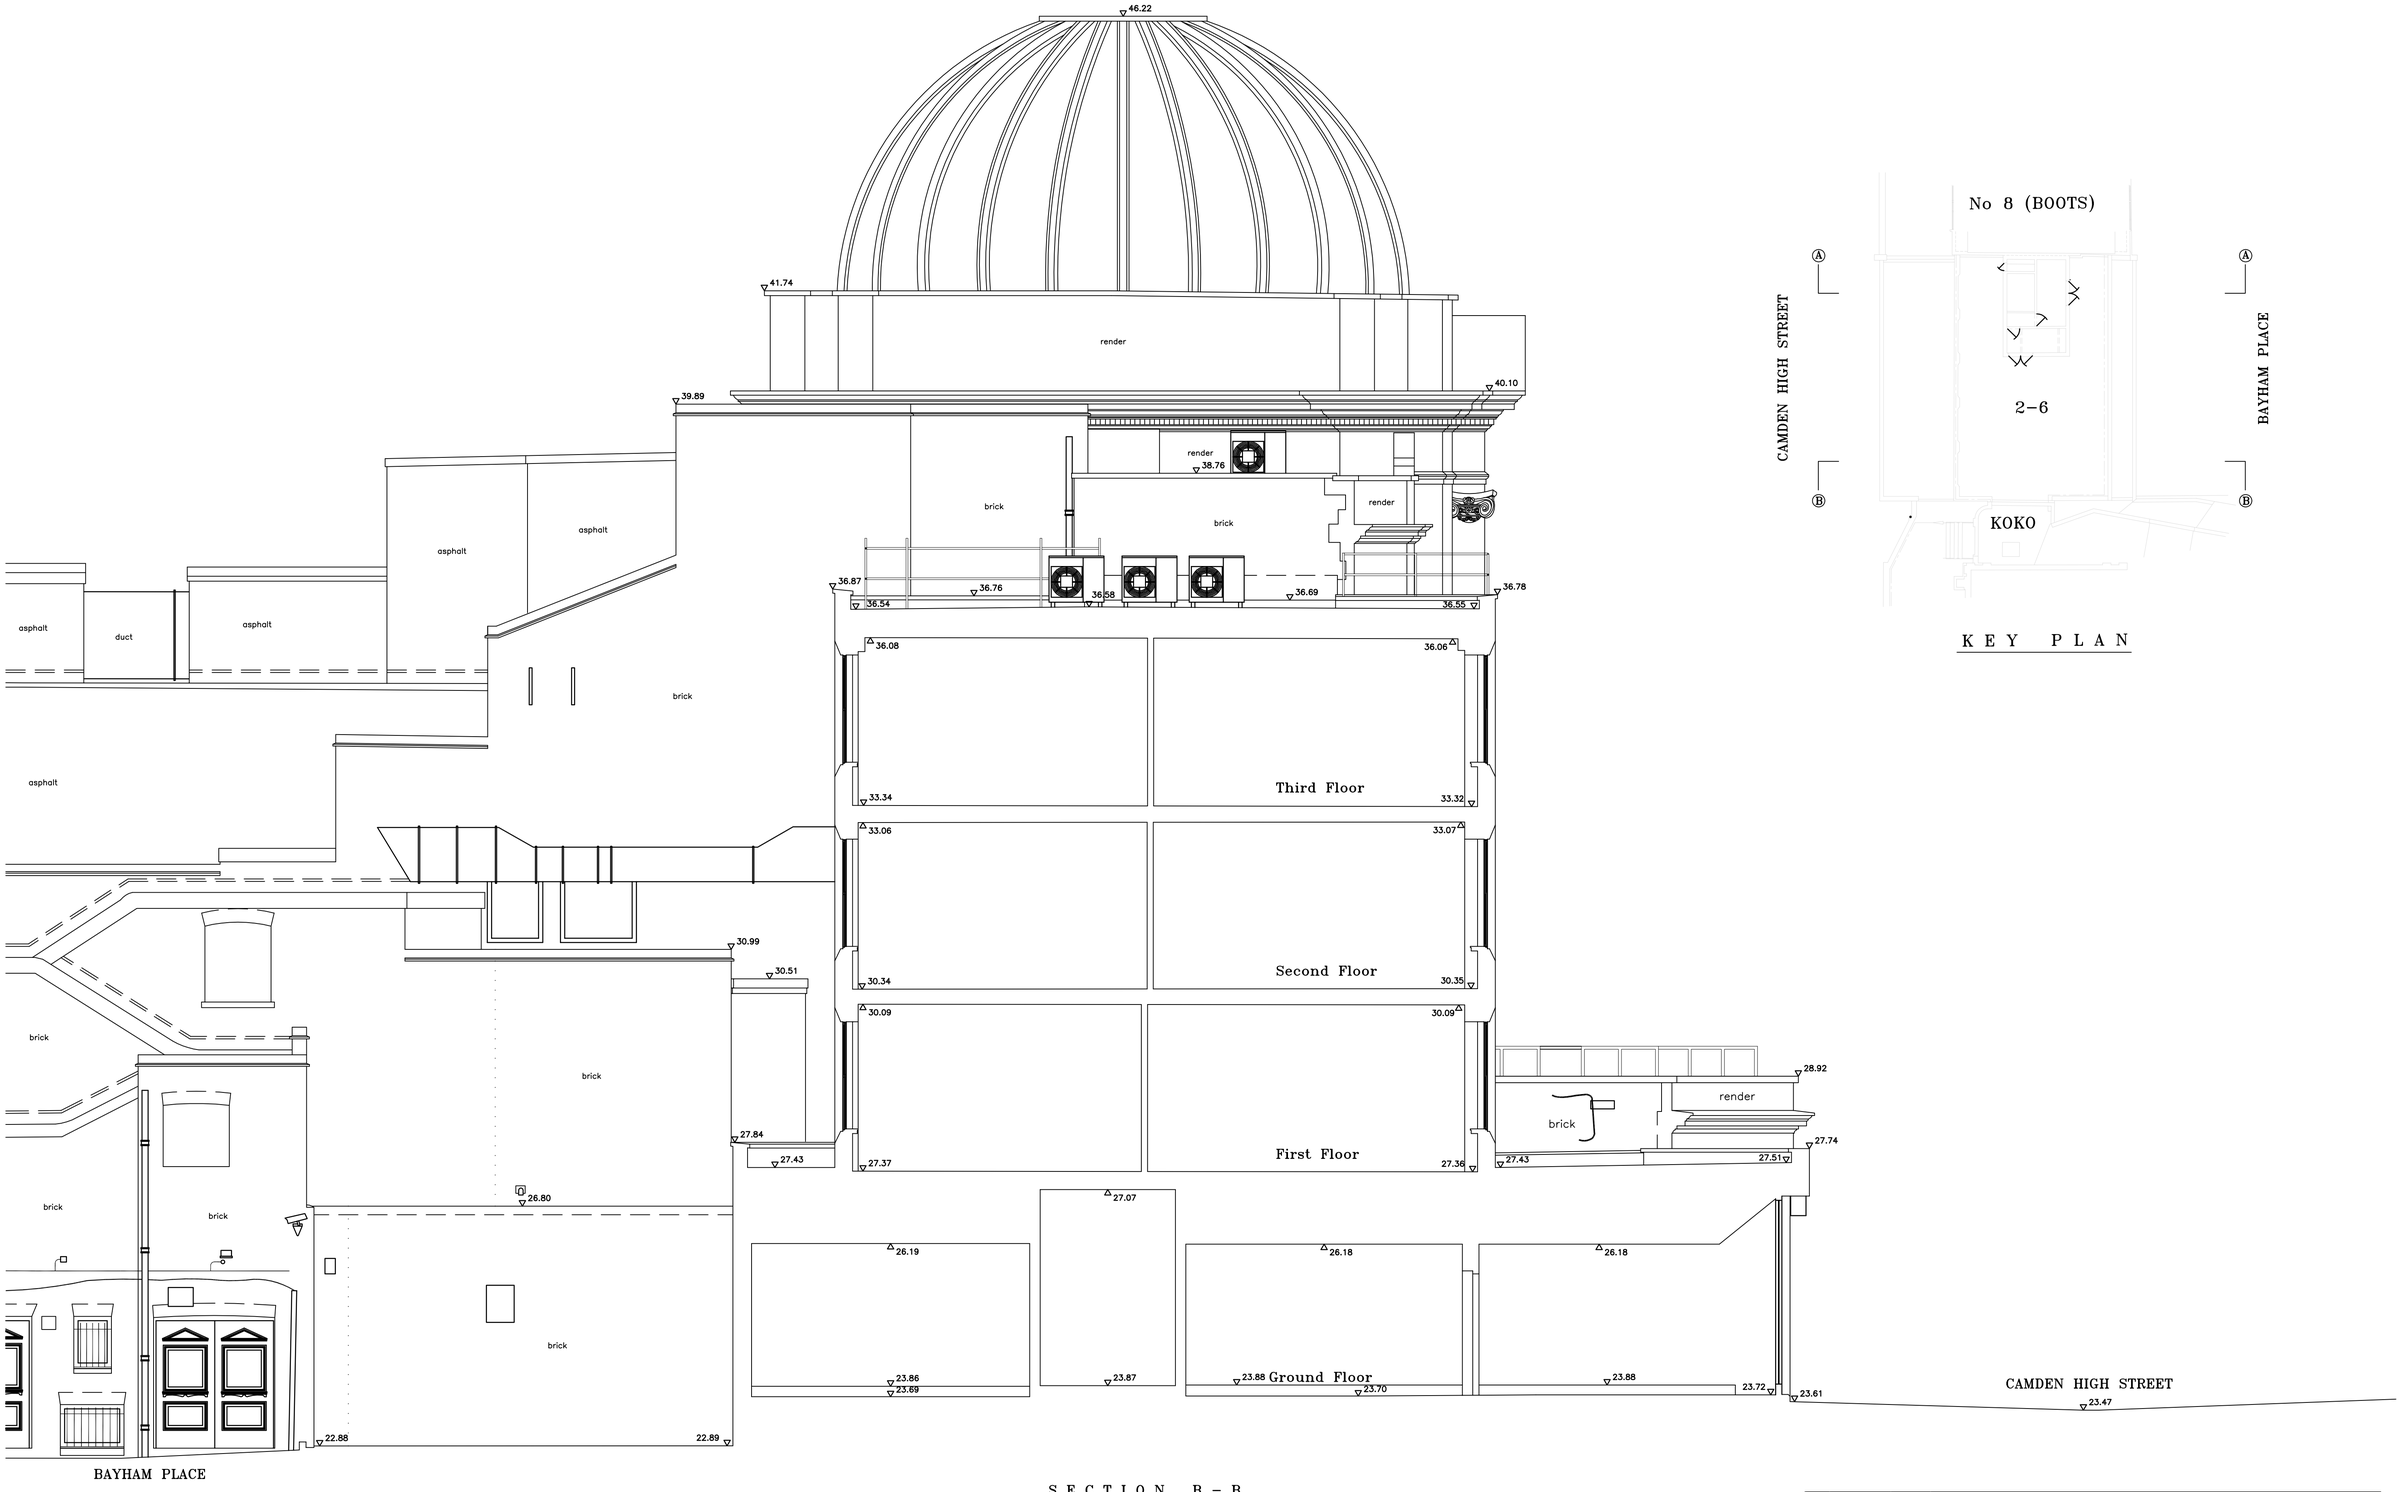

S E C T I O N B – B

22.00m A.O.D

1.0 0.0 1.0 2.0 3.0 4.0 5.0 6.0 7.0

Scale = 1 : 50

K E Y P L A N

EXISTING

revision	date	initials	description of amendments
?	??.??.??	??	?
?	??.??.??	??	?

Foundation architecture ltd.
Omnibus, 39–41 North Road, London, N7 9DP Email: info@foundation-architecture.com

project: 2-6 CAMDEN HIGH STREET

title: SECTION B-B EXISTING

scale	date	drawn	checked	job no.	dwg no.	rev.
1:50 @ A1	OCT 2017	FAL		540	E201	

All dimensions to be verified on site.

*Scale is 1:100 at A3