NOTES

DO NOT SCALE FROM DRAWING.
DIMENSIONS TO BE CONFIRMED
ON SITE

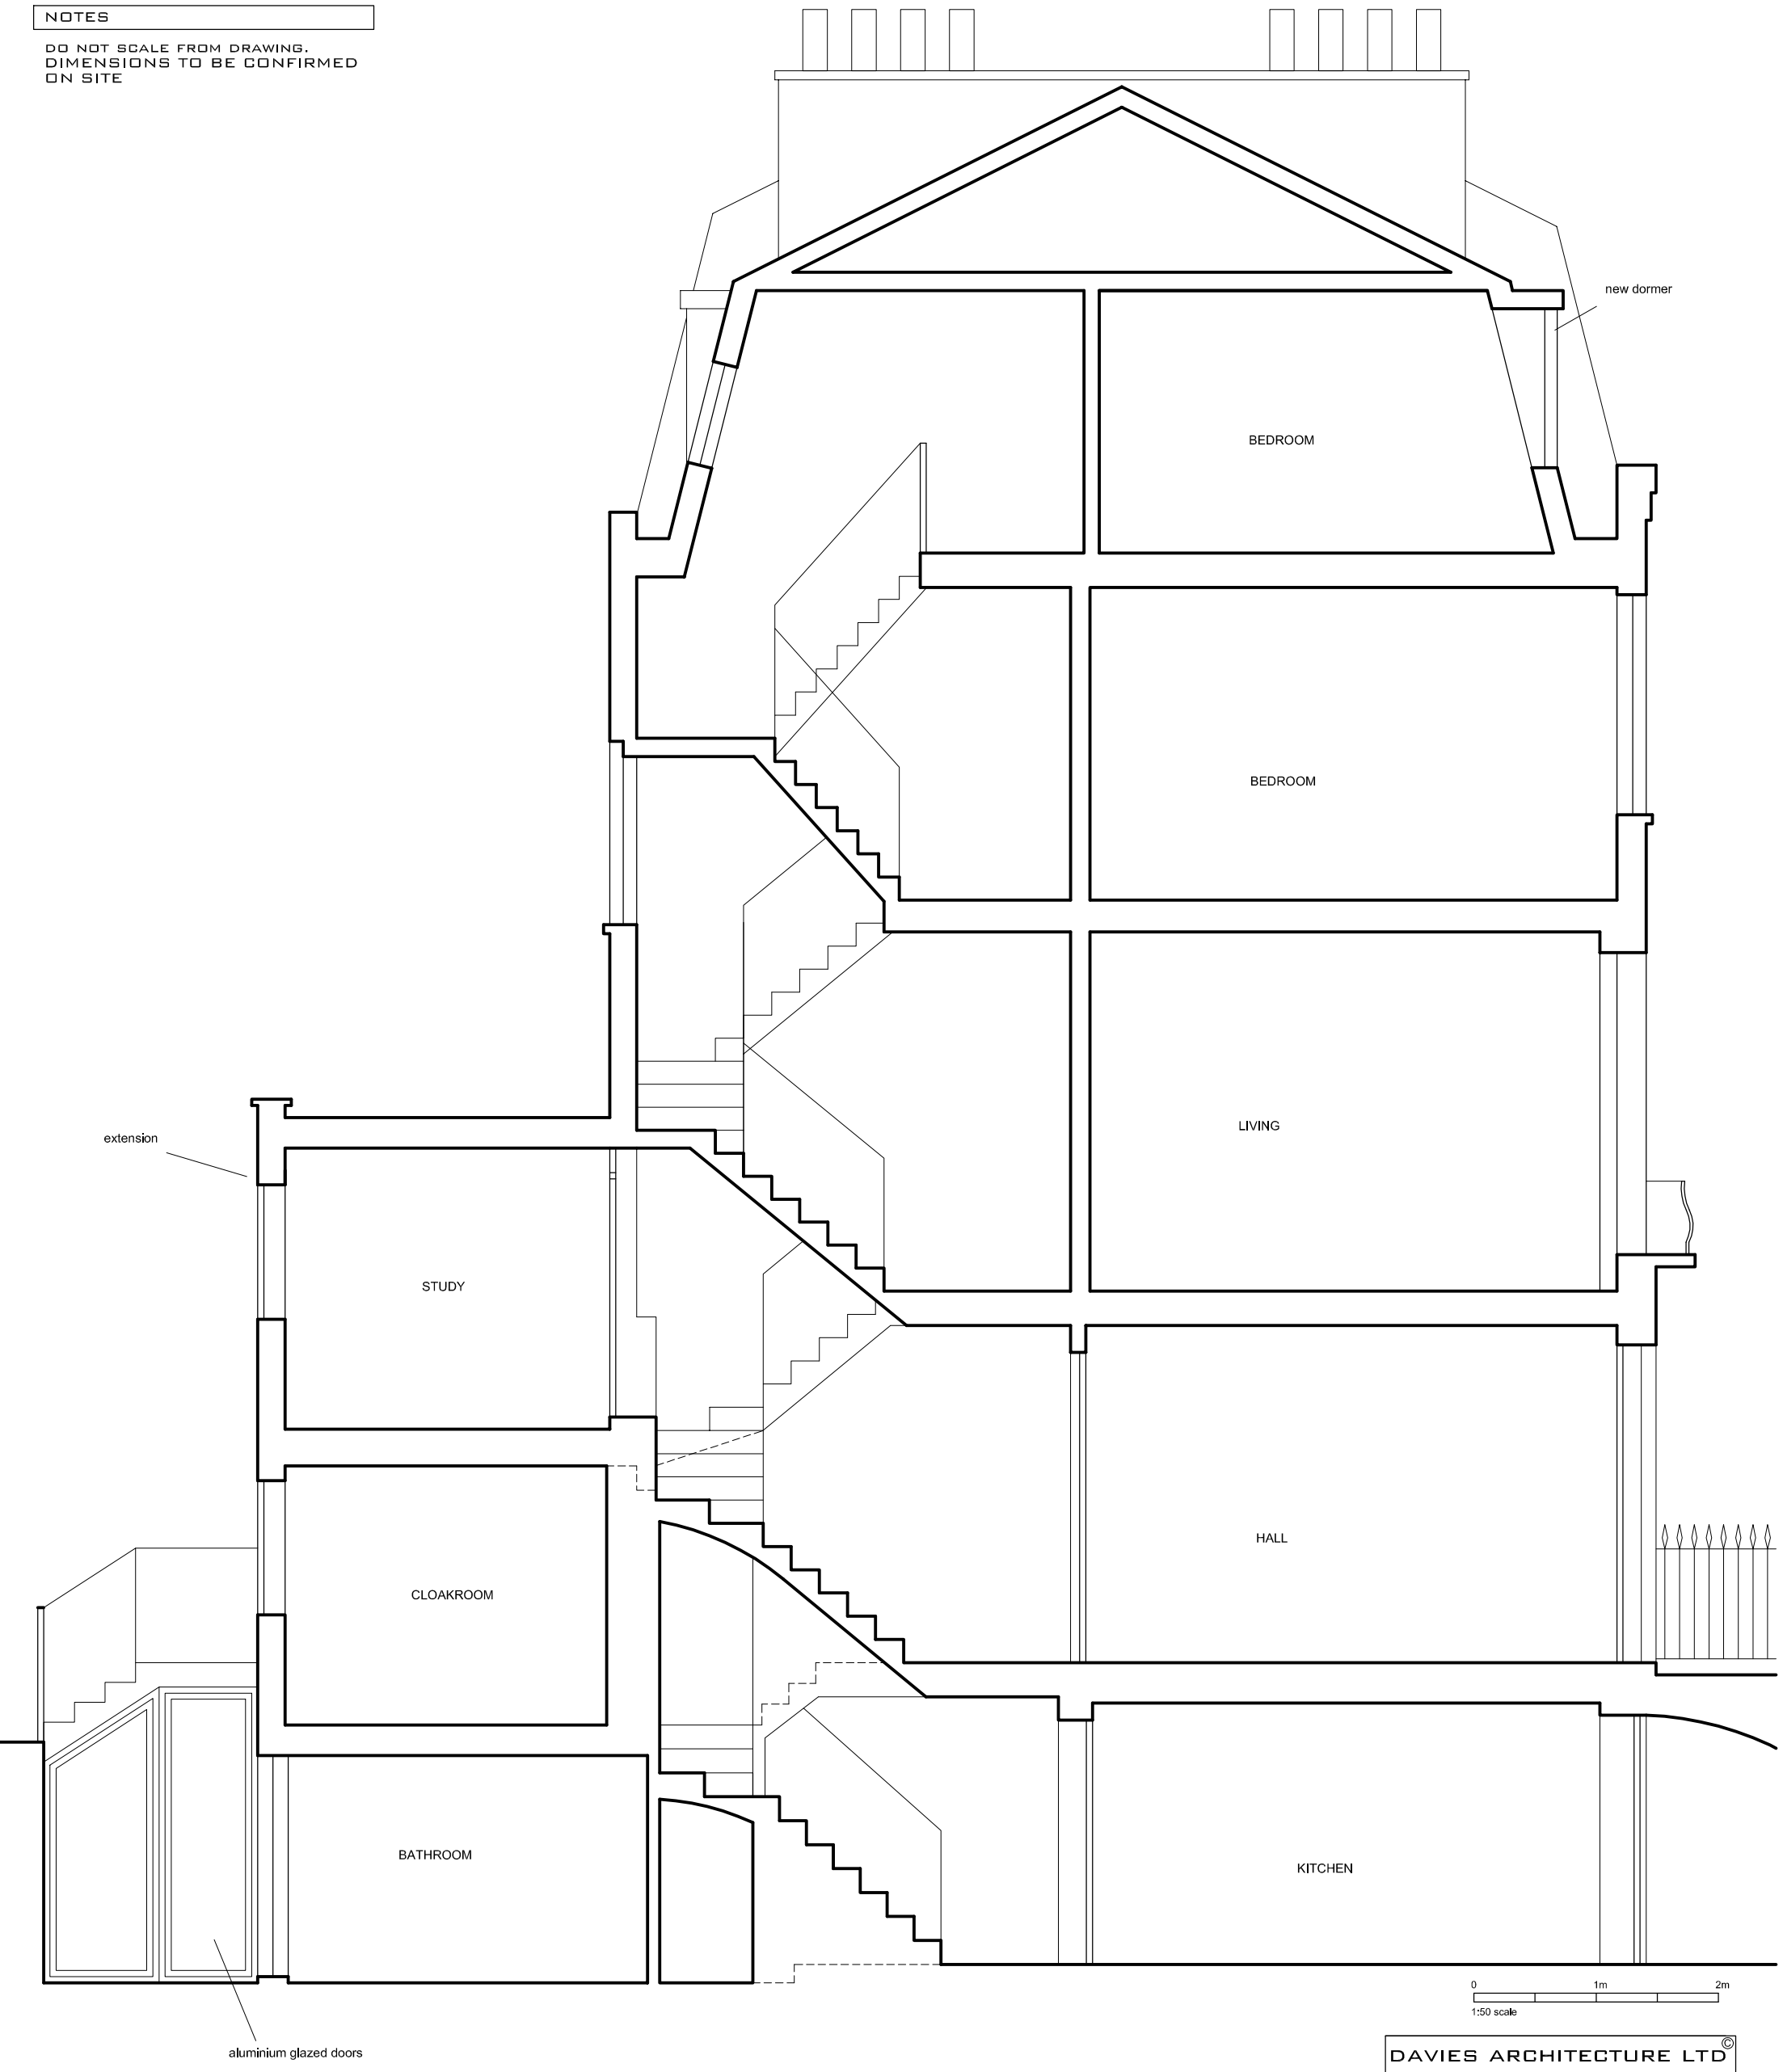

DAVIES ARCHITECTURE LTD©

28 ELLIOTT SQ
LONDON NW3 3SU
TEL 020 7483 0669

JOB

POOJA SHAH
64 DELANCEY ST
LONDON NW1 7RY

TITLE

PROPOSALS
SECTION B

DATE 10.7.18
SCALE 1:50 @A3

DRAWING NO DEL64-PL-GA-07