DO NOT SCALE

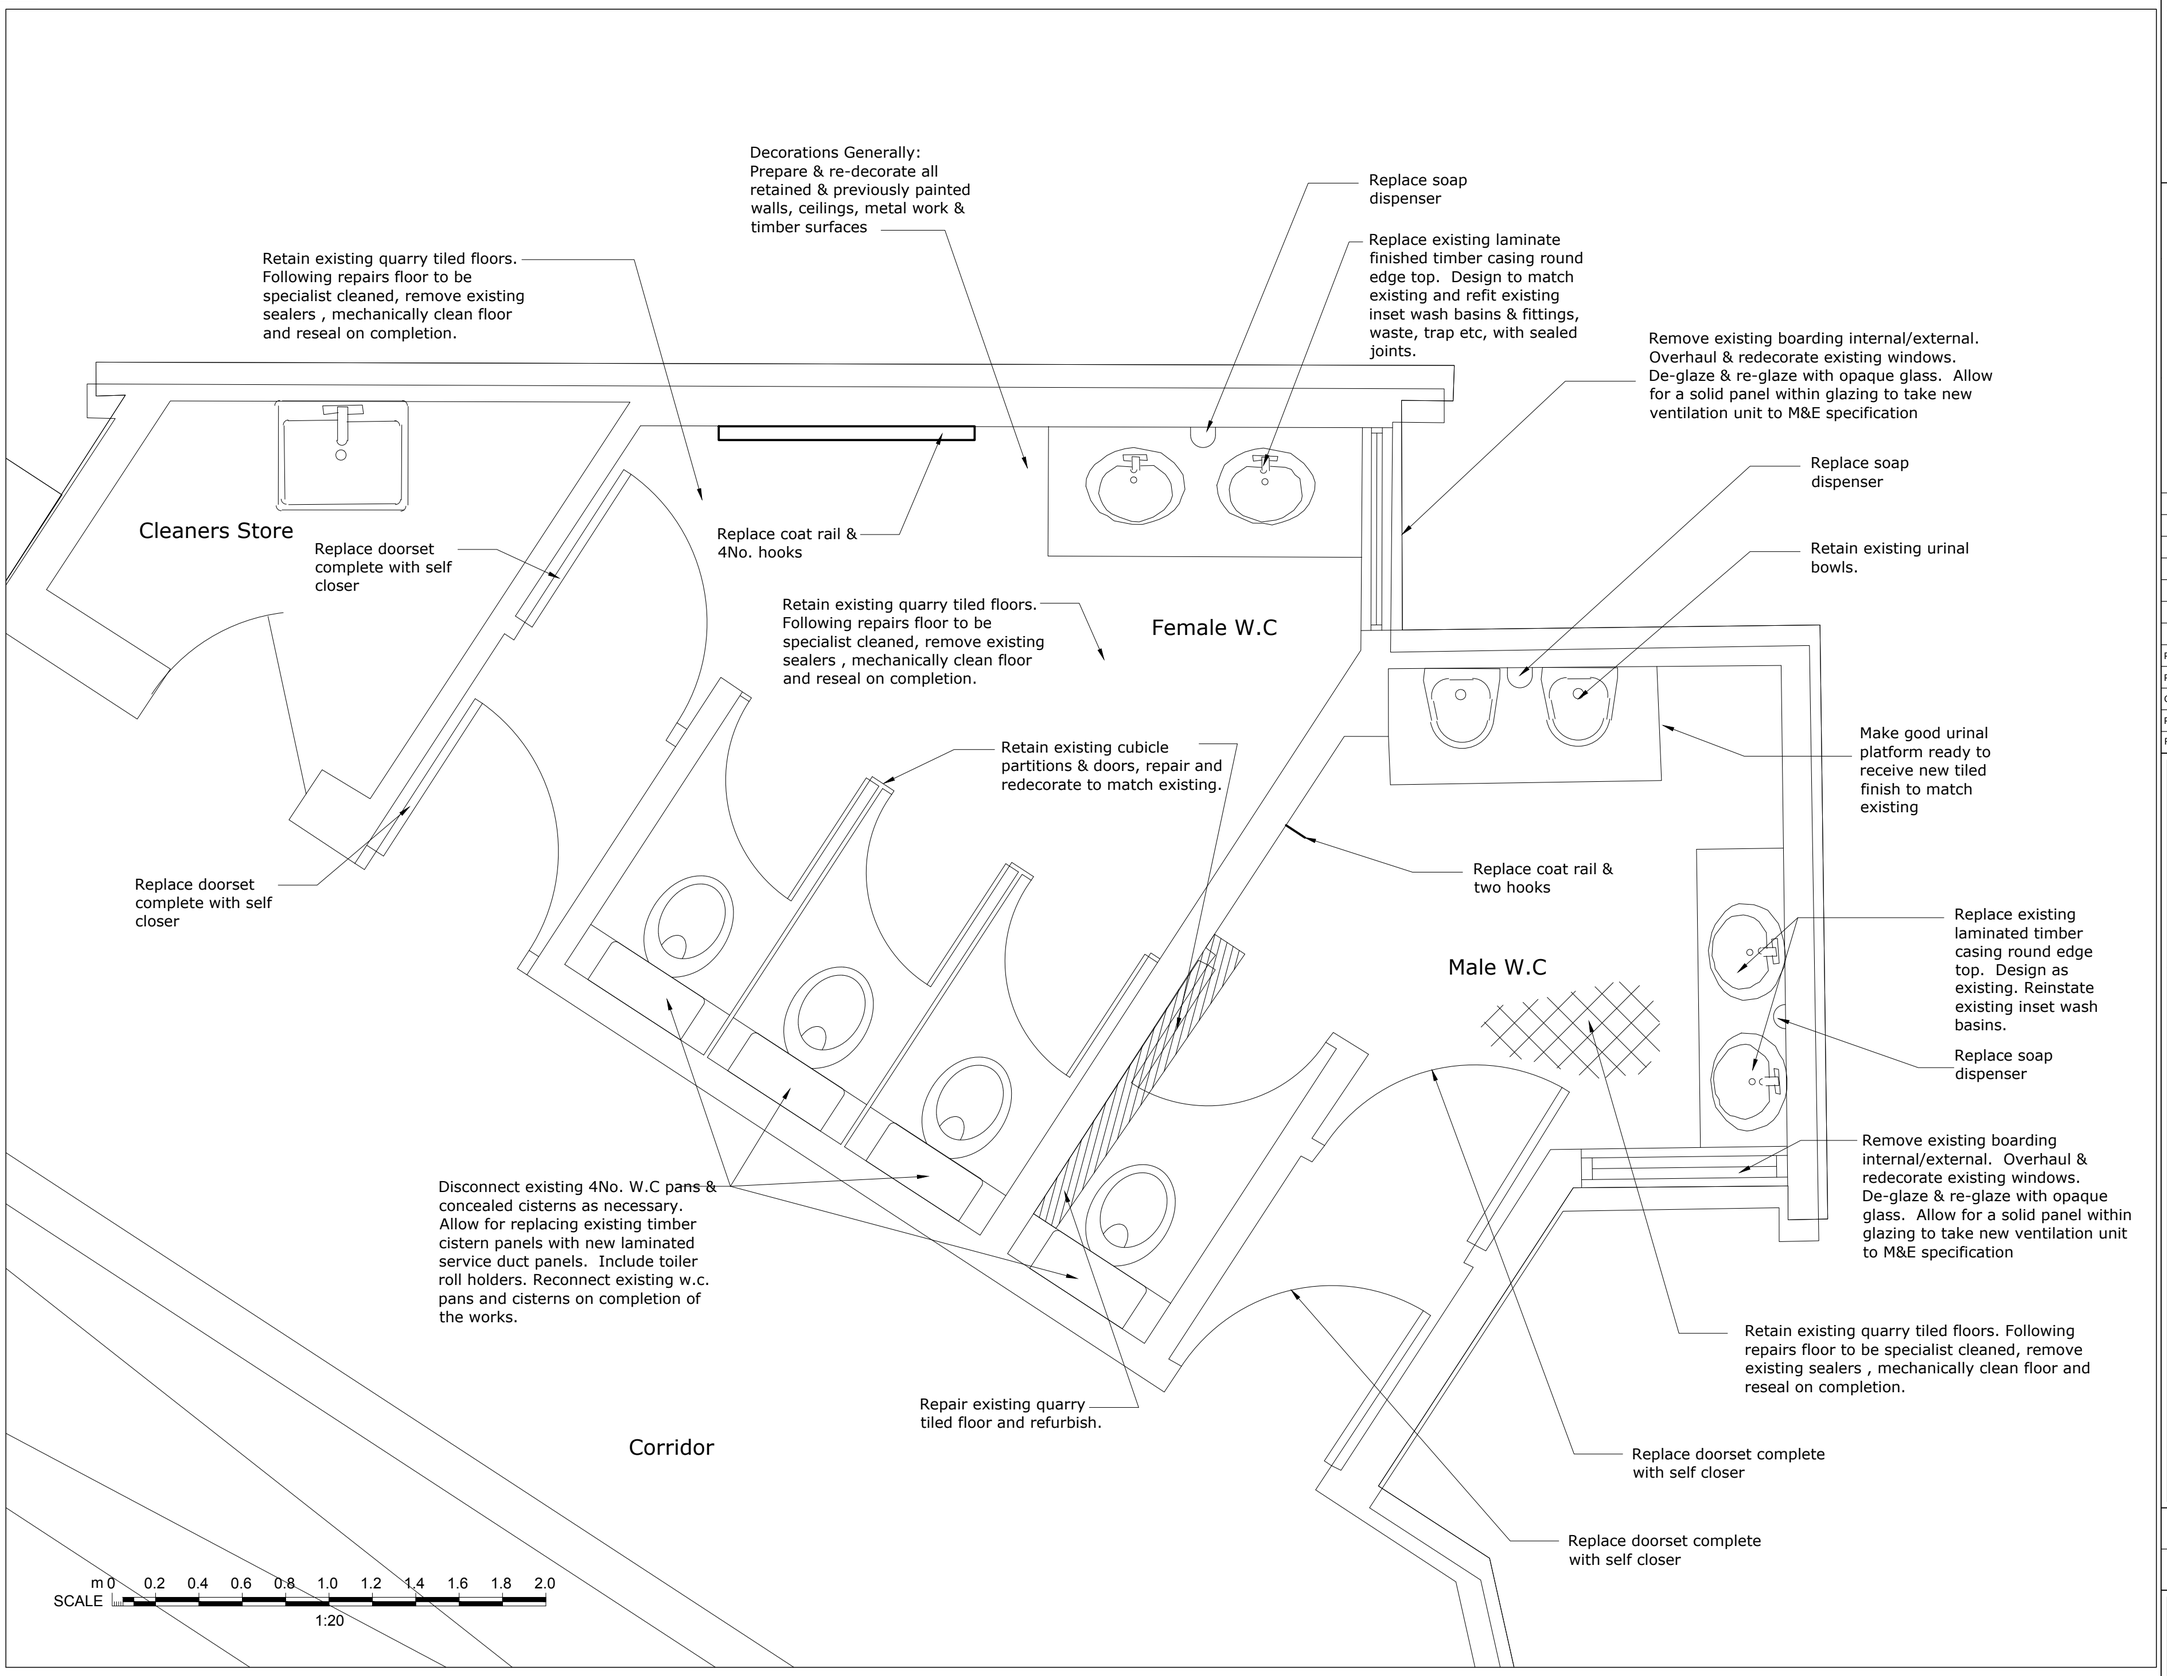

ALL DIMENSIONS, LEVELS AND CLEARANCES TO BE CHECKED ON SITE PRIOR TO WORKS COMMENCING

THIS DRAWING SHOULD BE READ IN CONJUNCTION WITH ALL OTHER PROJECT RELATED DRAWINGS, SPECIFICATIONS AND DOCUMENTS AS PART OF A SINGLE PROJECT PACKAGE.

ANY DISCREPANCY BETWEEN THIS DRAWING, OTHER DRAWINGS FORMING PART OF THIS CONTRACT, OR THE SPECIFICATION / BILLS OF QUANTITIES MUST BE CLARIFIED BEFORE COMMENCEMENT OF ANY WORK OR ORDERING OF ANY MATERIALS.

PLEASE CONSULT THE AUTHOR OR PROJECT MANAGER SHOULD THE READER REQUIRE CLARIFICATION ON ANY PART OF THIS DRAWING.

THE COPYRIGHT OF THE DRAWING AND DESIGN IS THE PROPERTY OF THE COMPANY. THIS INFORMATION HAS BEEN ISSUED UNDER SPECIFIC TERMS FOR THIS PROJECT AND MAY ONLY BE USED AND REPRODUCED ACCORDINGLY.

NOTES

Rev	Date	By	Chk	Comment
P04	07-08-18	PF	BG	Toilet cubicles retained
P03	01-08-18	PF	BG	Quarry tiles and sanitaryware retained
C01	02-05-18	TH	BG	Tender Issue
P01	09-02-18	TH	BG	Stage 3 Report

BRINGING IDEAS TO LIFE

FRANKHAM

Frankham Consultancy Group Limited
E: enquire@frankham.com
www.frankham.com

SIDCUP OFFICE
Irene House,
Five Arches Business Estate,
Maidstone Road,
Sidcup, Kent.DA14 5AE
T: 020 8309 7777
F: 020 8309 7890

OXFORD OFFICE
Wootton Business Park
Besselsleigh Road
Wootton, Abingdon,
Oxfordshire. OX13 6FD
T: 01865 322500
F: 01865 327393

LONDON OFFICE
3rd Floor,
Baird House,
15-17 St Cross St,
London. EC1N 8UW
T: 020 7651 0790
F: 020 7248 3144

HAYWARDS HEATH OFFICE
1st Floor,
21 Perrymount Road,
Haywards Heath.
RH16 3TP
T:01444 444900
F:01444 455642

Client:

London Borough
Of Camden

Project Title:

Acland Burghley School -
Refurbishment Scheme 18/19

Drawing Title:

Proposed Male & Female
Assembly Hall W.C Layouts

Status:

PLANNING ISSUE

Drawn By:	Designed By:	Checked By:	Approved By:
TH	BG	SL	JM

Original Issue Date:	Scale @ A2:
04/06/2018	1:20

Job No/ File Ref	Originator	Zone	Level
226549	FCG	MB	B1

Type	Discipline	Number	Suitability	Revision
DR	B	2005	S2	P04