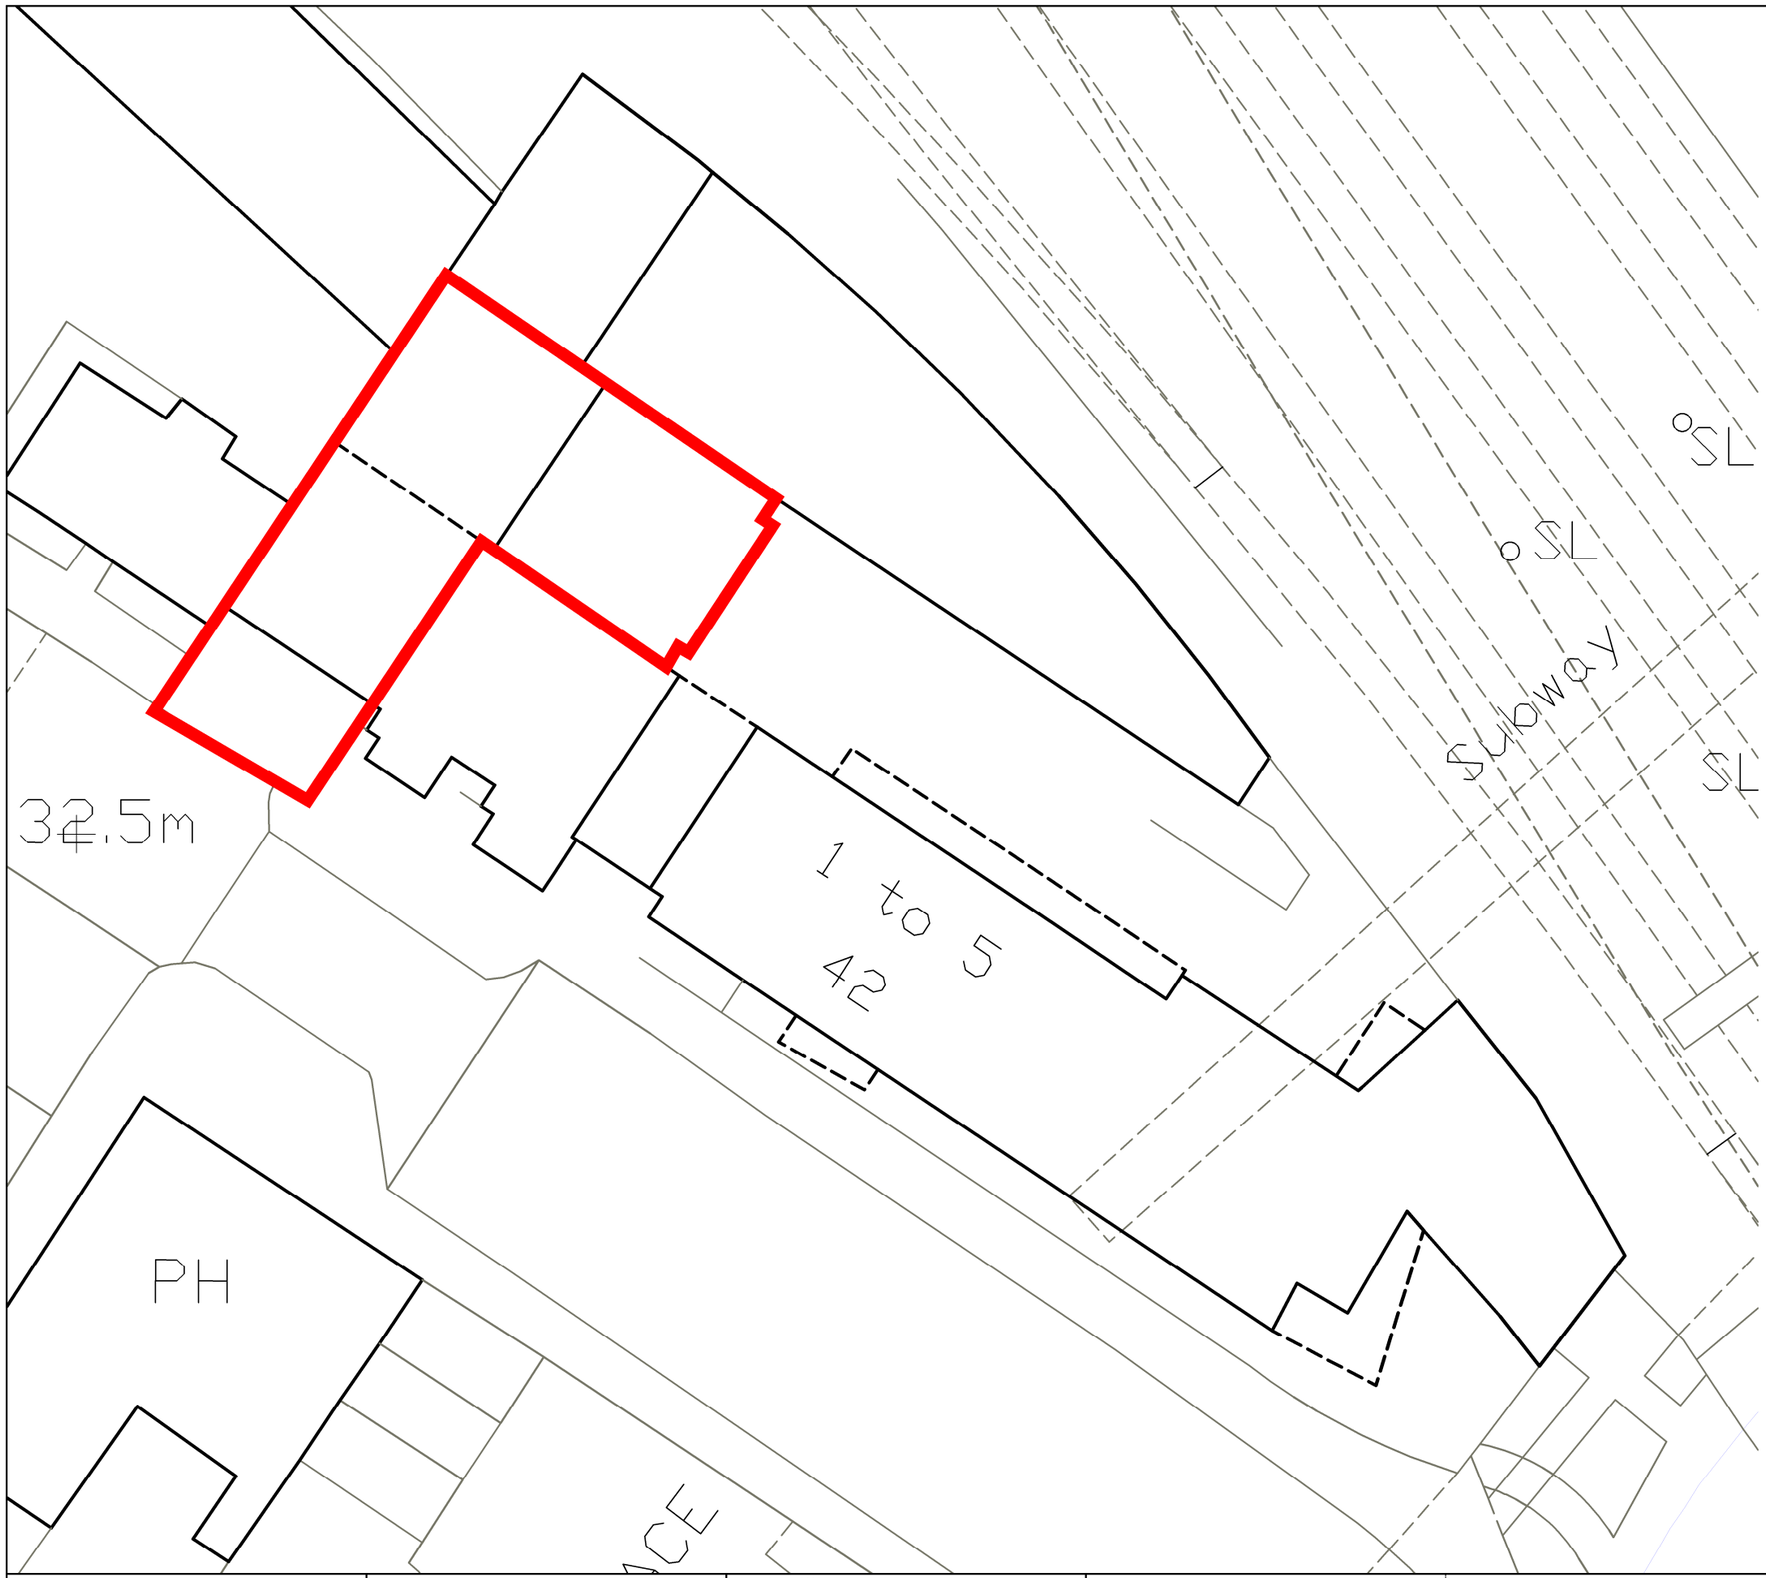

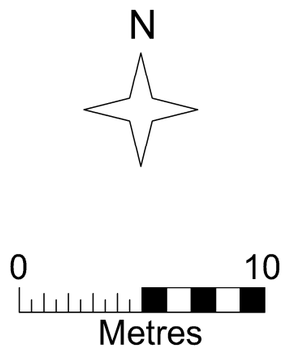

BW Architecture
BW Architecture ltd
39 Margaret Street,
London, W1G0JQ
0203 746 0640
www.bwarchitectureltd.com

project
42 GLOUCESTER AVENUE LONDON

drawing title
LOCATION PLAN

revisions

This scheme is subject to town planning and all other necessary consents. Dimensions, areas and levels where given are only approximate and subject to site survey.

All dimensions are to be checked on site.
Any discrepancies are to be reported to the architect before work commences. Figured dimensions only are to be taken from this drawing.

This drawing is to be read in conjunction with all relevant consultants' and/or specialists' drawings/documents and any discrepancies or variations are to be notified to the architect

status
PRELIMINARY

scale 1:250 @ A3
date July '18

drawing number
18-017-DW-102

revision
-