Copyright: All rights reserved. This drawing must not be reproduced without permission. Only the original drawing should be relied upon. Contractors, subcontractors and suppliers must verify all dimensions on site before commencing any work or making any shop drawings. All shop drawings to be submitted to the architect / interior designer for comment prior to fabrication. This drawing is to be read in conjunction with the architect's / interior designer's specification, bills of quantities / schedules, structural, mechanical & electrical drawings and all discrepancies are to be reported to the architect / interior designer. Do not scale from this drawing. Dimensions are in millimetres unless otherwise stated.

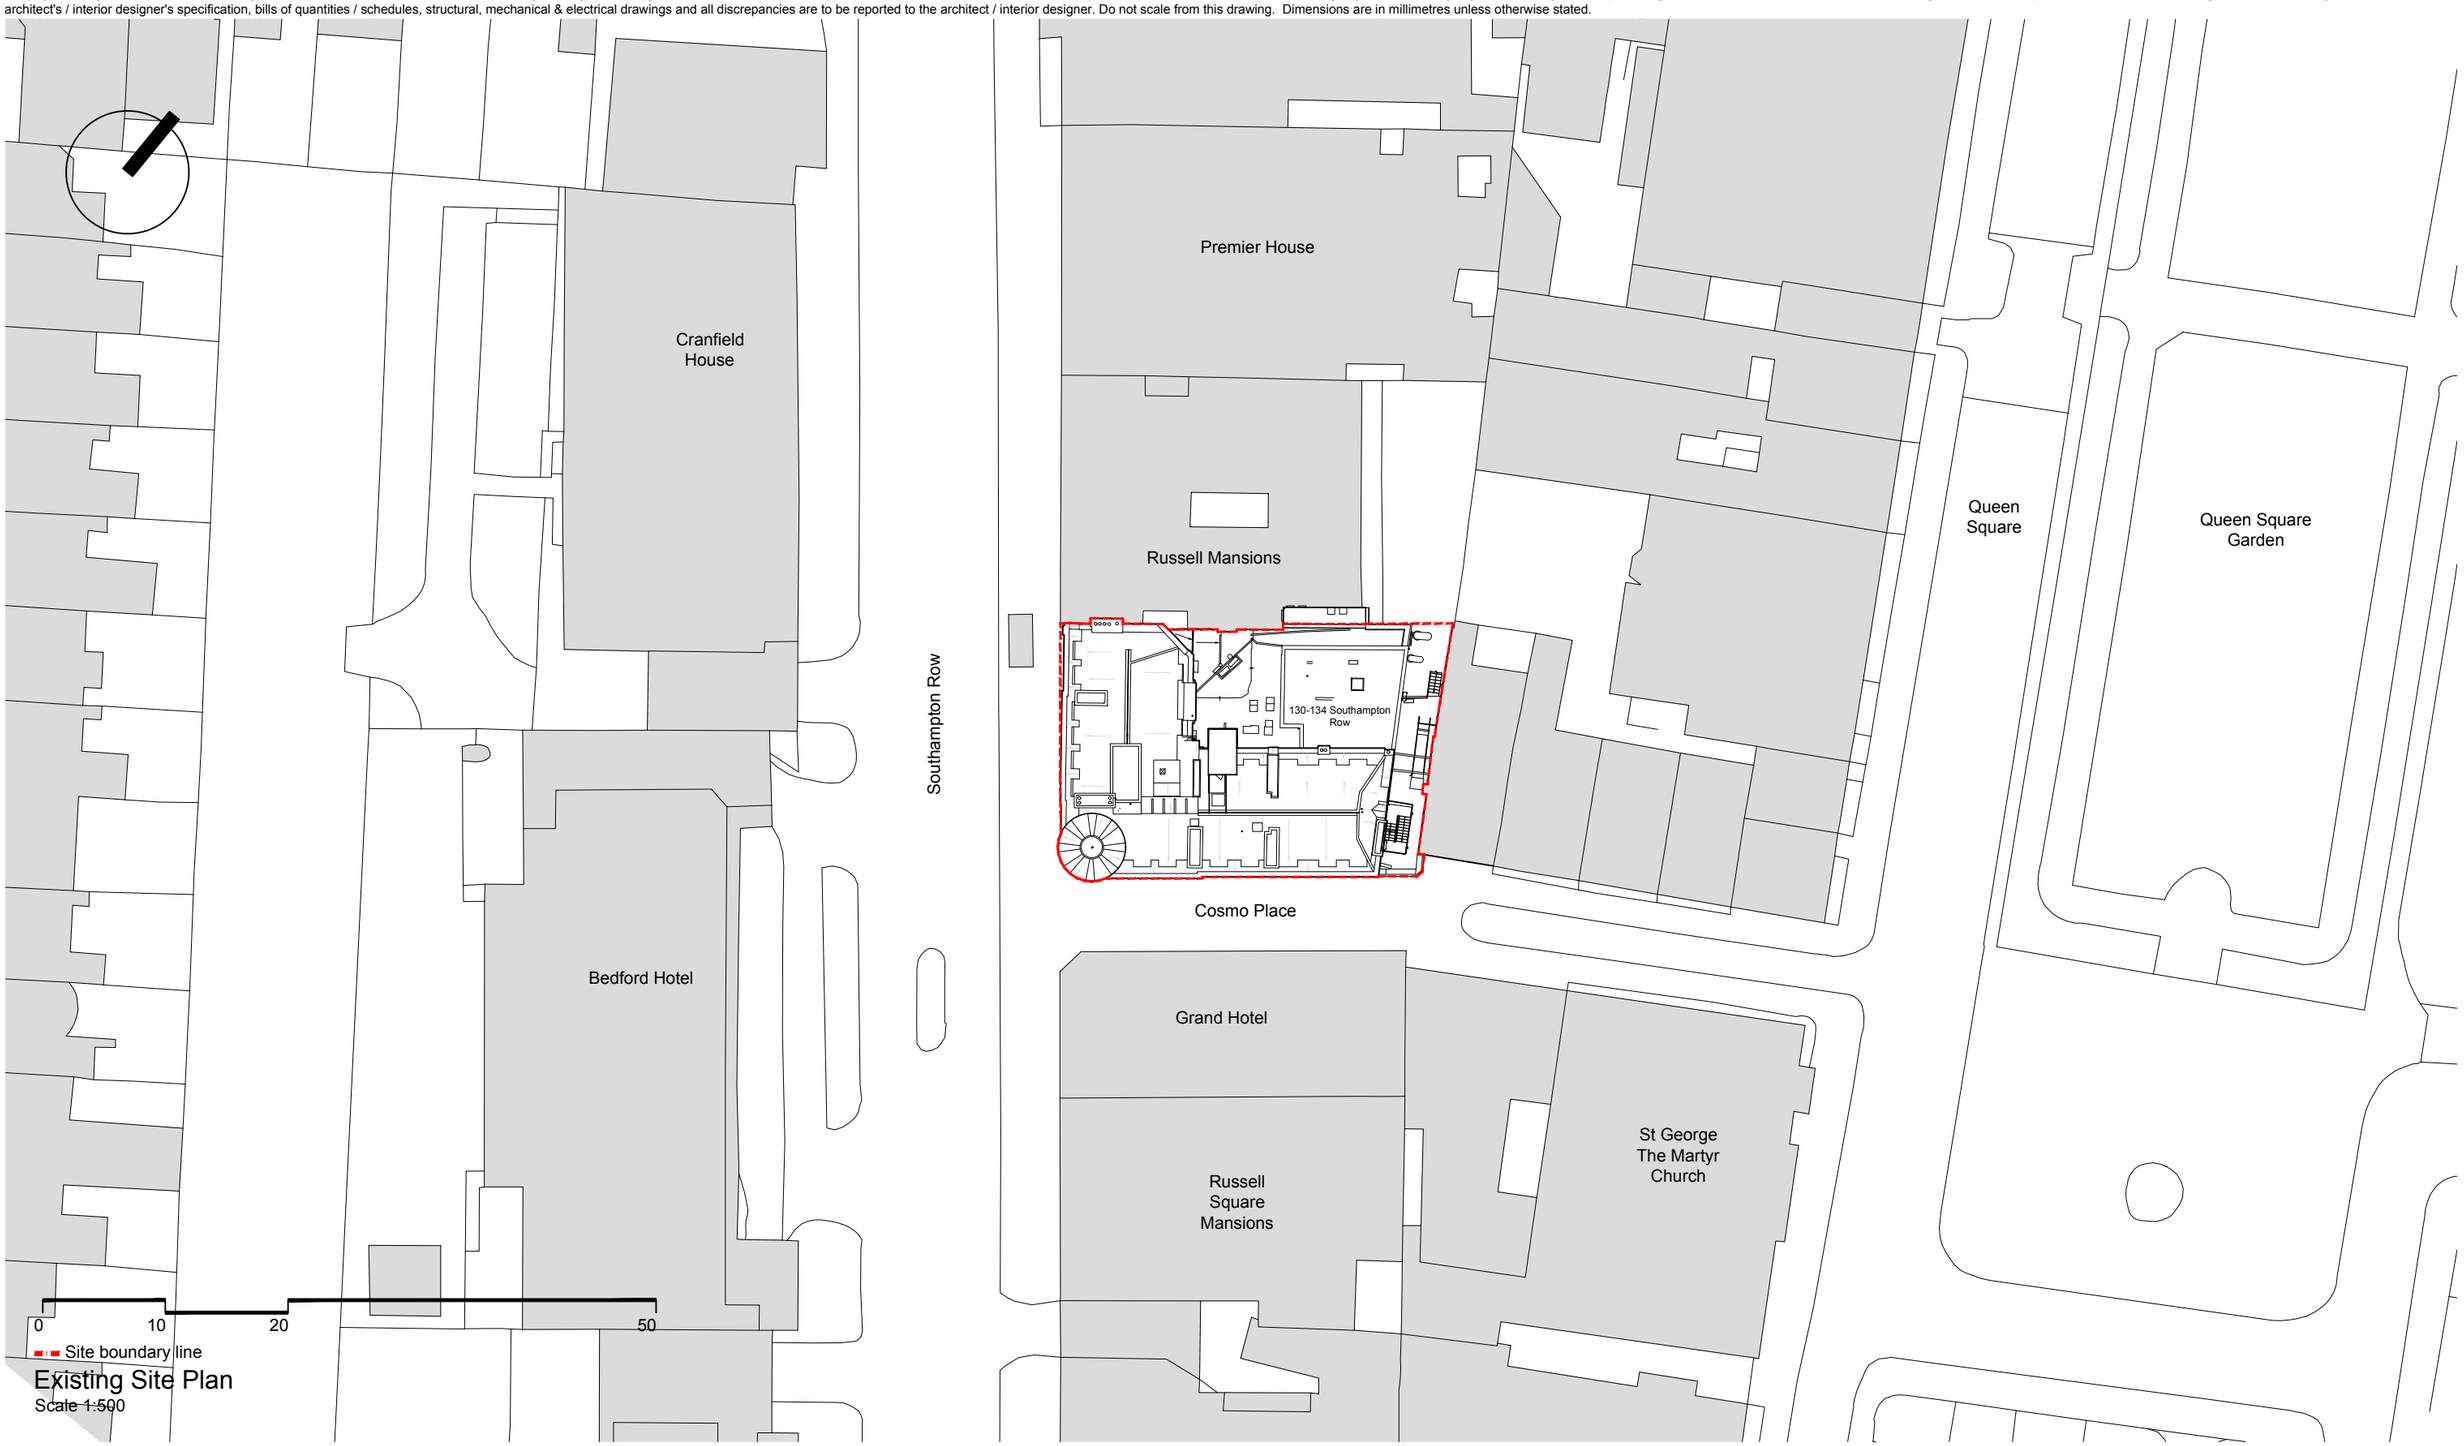

Existing Site Plan
Scale 1:500

dexter moren associates
architecture urban design
interior design creative media
www.dextermoren.com

57d
jamestown road
london nw1 7db
UK

t: 020 7267 4440
f: 020 7267 6044

architecture

rev	amendments	date	by
P0	ISSUED FOR PLANNING	16.07.18	JO

project	drawing title	scale	date	drawn by	checked by
Mercure London Bloomsbury	Existing Site Plan	1:500 @ A3 NTS @ A4	16.07.18	JO	DM

client	drawing status	job no.	drawing no.	revision
Waverley House Hotel Ltd.	PLANNING	1450	A-000-002	P0