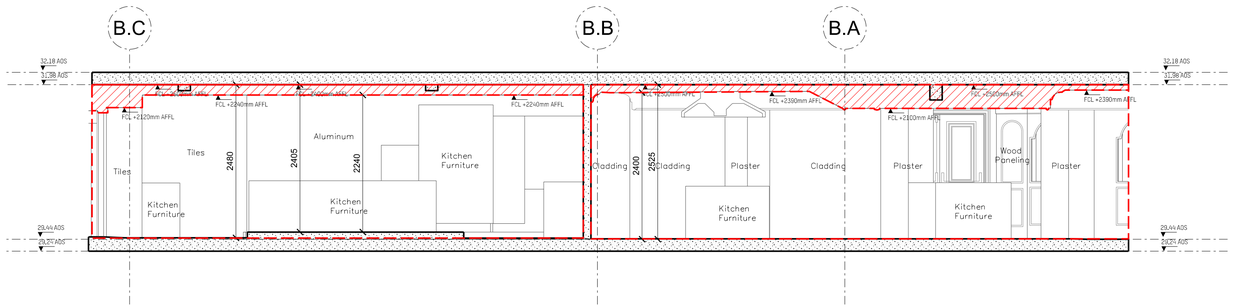

Section K

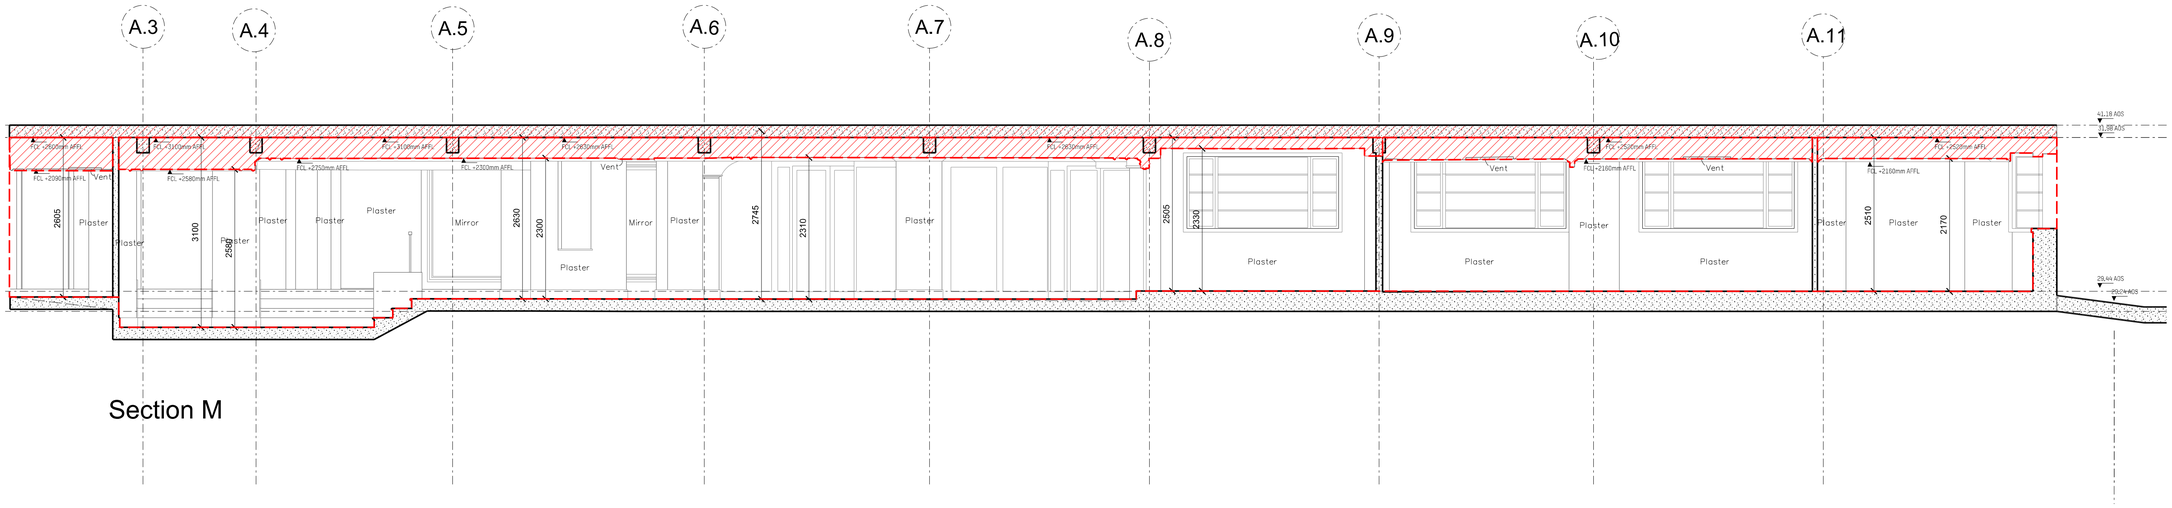

Section M

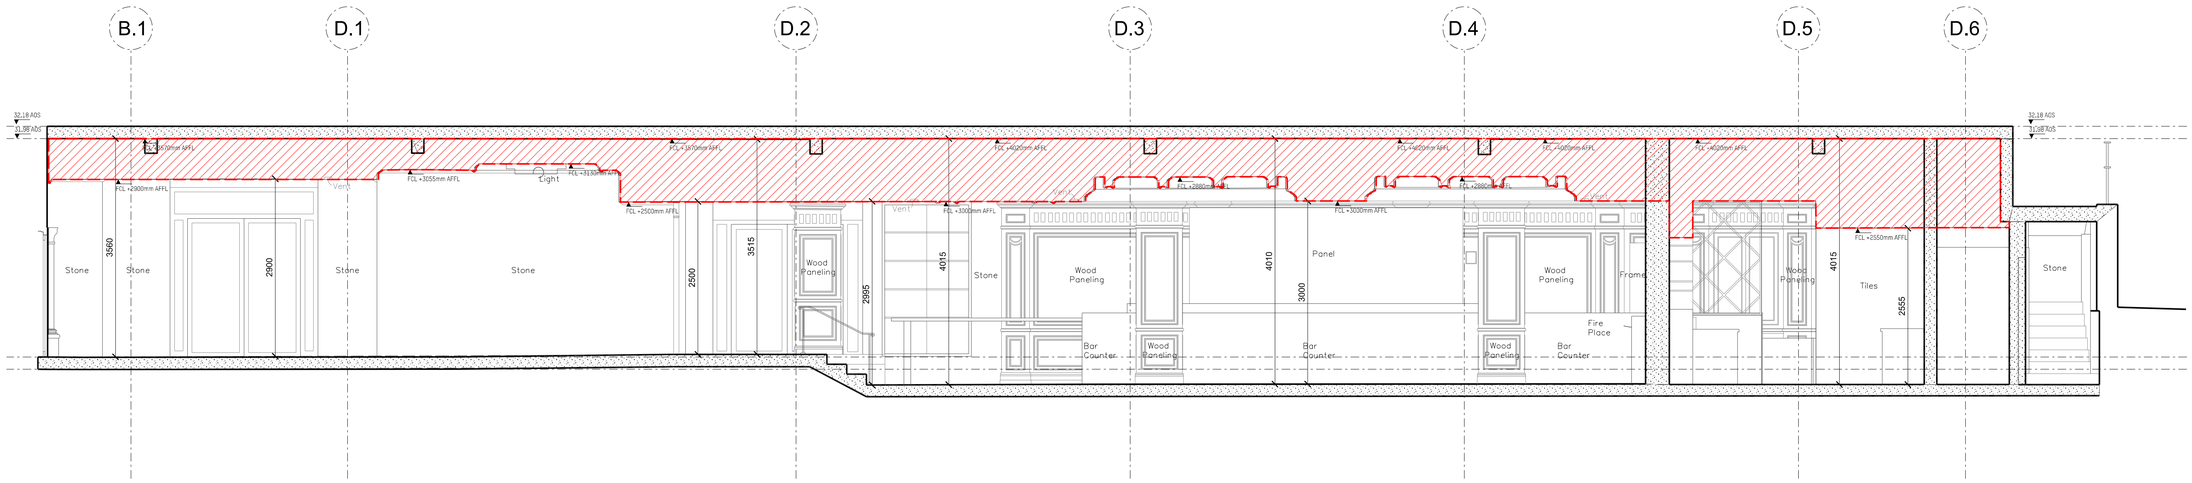

Section O

DO NOT SCALE FROM THIS DRAWING ALL DIMENSIONS ARE TO BE CHECKED ON SITE PRIOR TO BUILD. DIMENSIONAL DIFFERENCES TO BE CONFIRMED WITH THE ARCHITECT. THIS DRAWING IS TO BE READ IN CONJUNCTION WITH ALL CONSULTANTS INFORMATION. MACKAY AND PARTNERS LLP RETAIN THE COPYRIGHT OF ALL INFORMATION WITHIN THIS DRAWING.

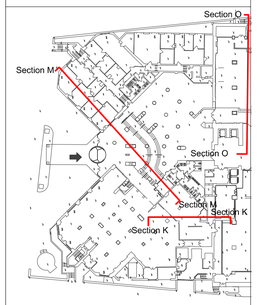

DEMOLITIONS

SCOPE OF WORKS

Rev Description Date

Key Plan

Drawing Status

PLANNING

Issued only for purpose indicated

Mackay + Partners

ARCHITECTS & DESIGNERS
Florin Studios, Florin Court, 6-9 Charterhouse Square
London EC1M 6EY tel +44 (0)207 608 1177
e mail: contact@mackayandpartners.co.uk

Job Title

White House Hotel

Drawing Title

EXISTING
GROUND FLOOR
SECTIONS K, M, O

Scale @ A1 1:50	Scale @ A3 1:100	Drawn by	JS
Date 17/07/2018		Checked by	KM
Drawing No. 612.17_EX_0600_503		Rev.	-