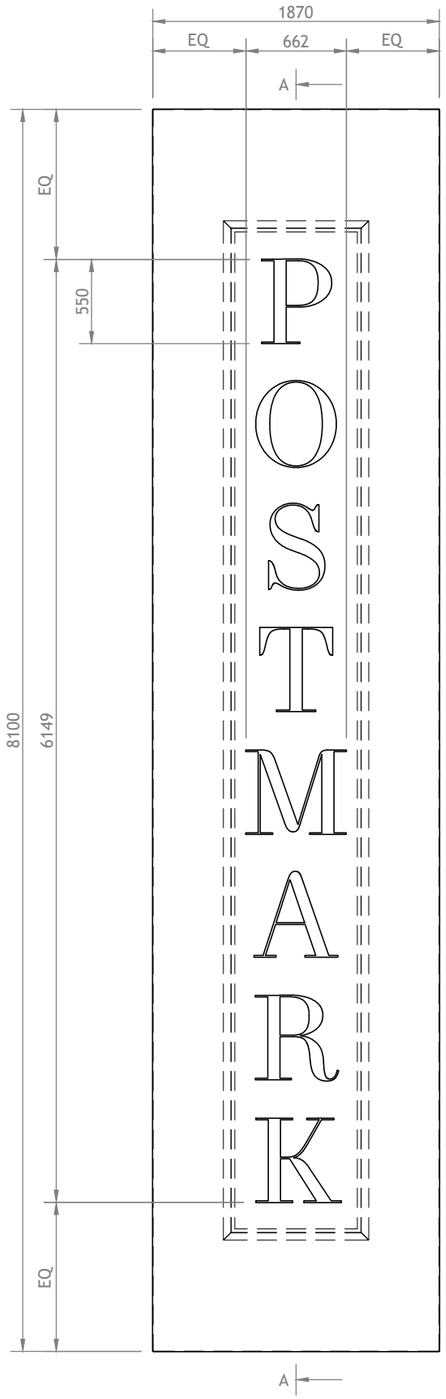

Section A-A (1:40 @ A3)

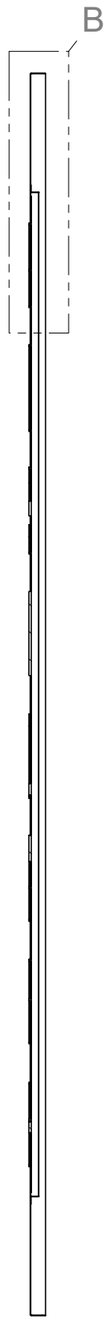

Detail B (1:8 @ A3)

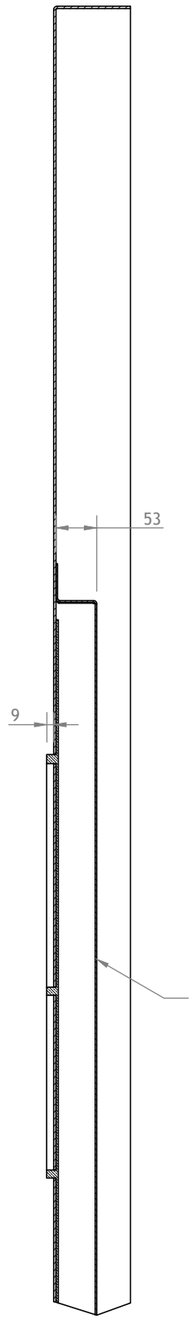

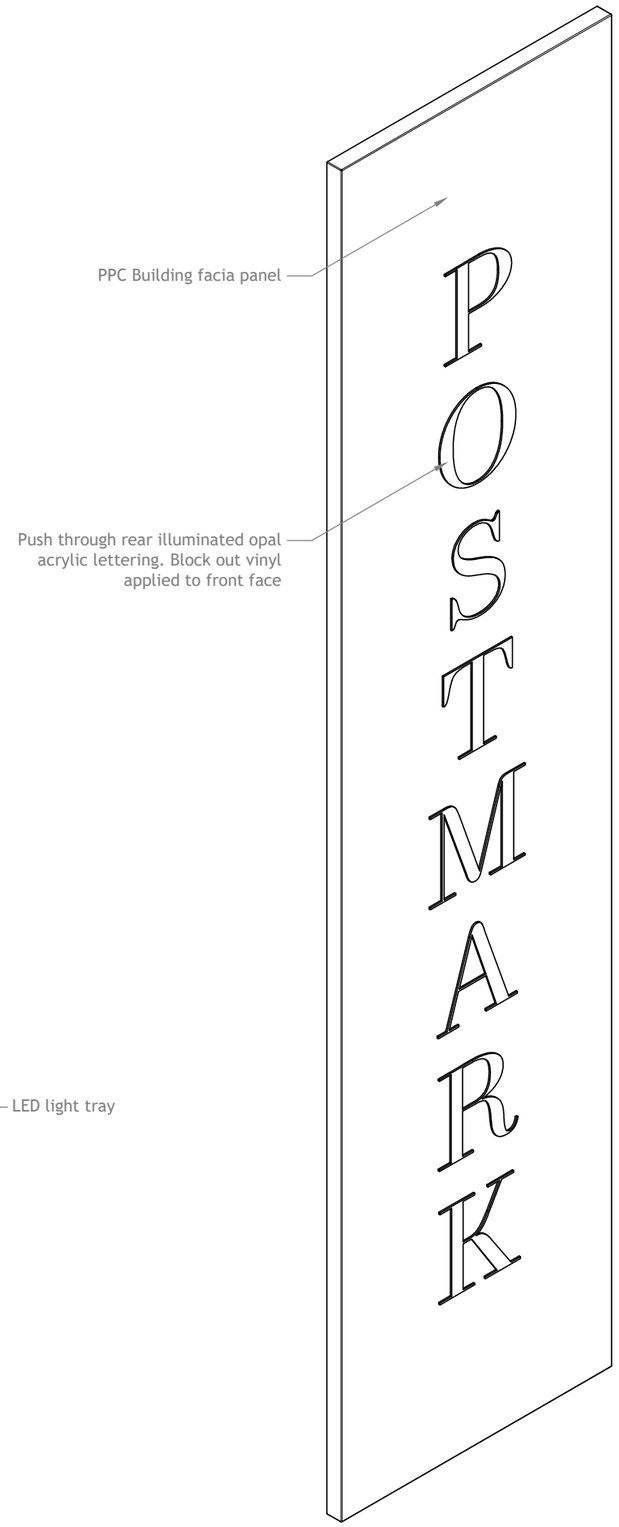

Notes:
x

Material:
x

Finish:
x

CE Standards:
Any fabricated aluminium and steelwork shown in drawing is to comply with BS EN 1090-1 and assumed to be EXC2

Do not scale from this drawing.
Do not manually alter CAD drawing.
All dimensions to be checked prior to manufacture. Any discrepancies between drawings, specifications and site conditions must be brought to the attention of Octink Immediately

IF IN DOUBT ASK

Client Name:
Taylor Wimpey Ltd.

Project Name:
Postmark Marketing Suite

Drawing Name:
East Elevation Illuminated Suite Signage

Drawing Number:
EH107667_001_01
Sheet 1 of 3

Rev:	Date:	Details:
01	13/08/2018	First Issue

Scale:	Drawn by:	Checked:
1:40 @ A3	TWM	EH

Drawing Status:
Proposal: Not for construction

octink
CROWN HOUSE
30 Commerce Road
Brentford, Middlesex
TW8 8LE

Tel. 0208 232 6800

studio@octink.com

This drawing is copyright Octink 2018 ©

\\octink-dl380\OctinkJobs\2018\Octink Build Team\EH107667\CAD\PRODUCED\DWG