SITE LOCATION PLAN Scale 1:1250

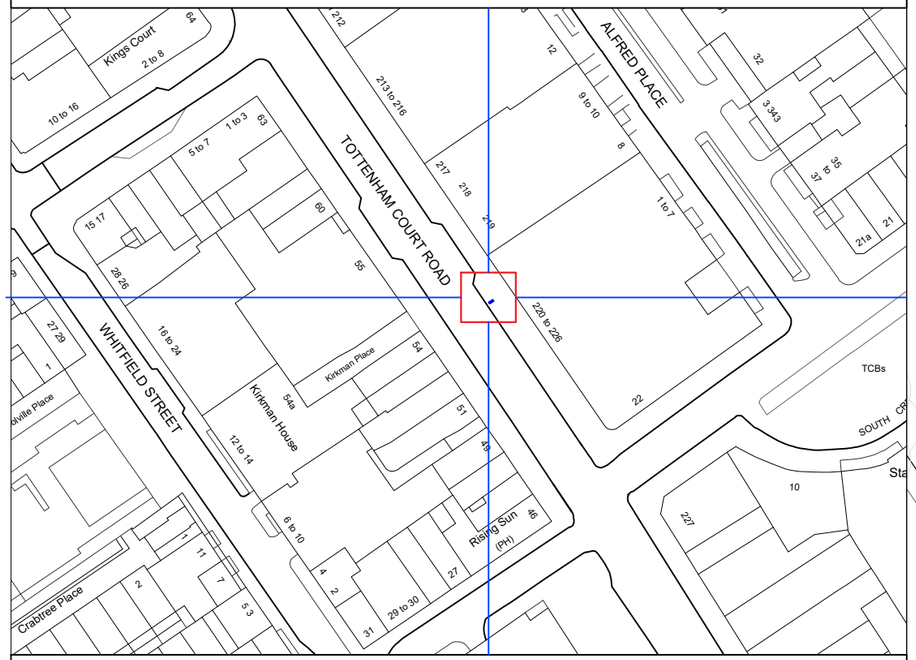


NOTES

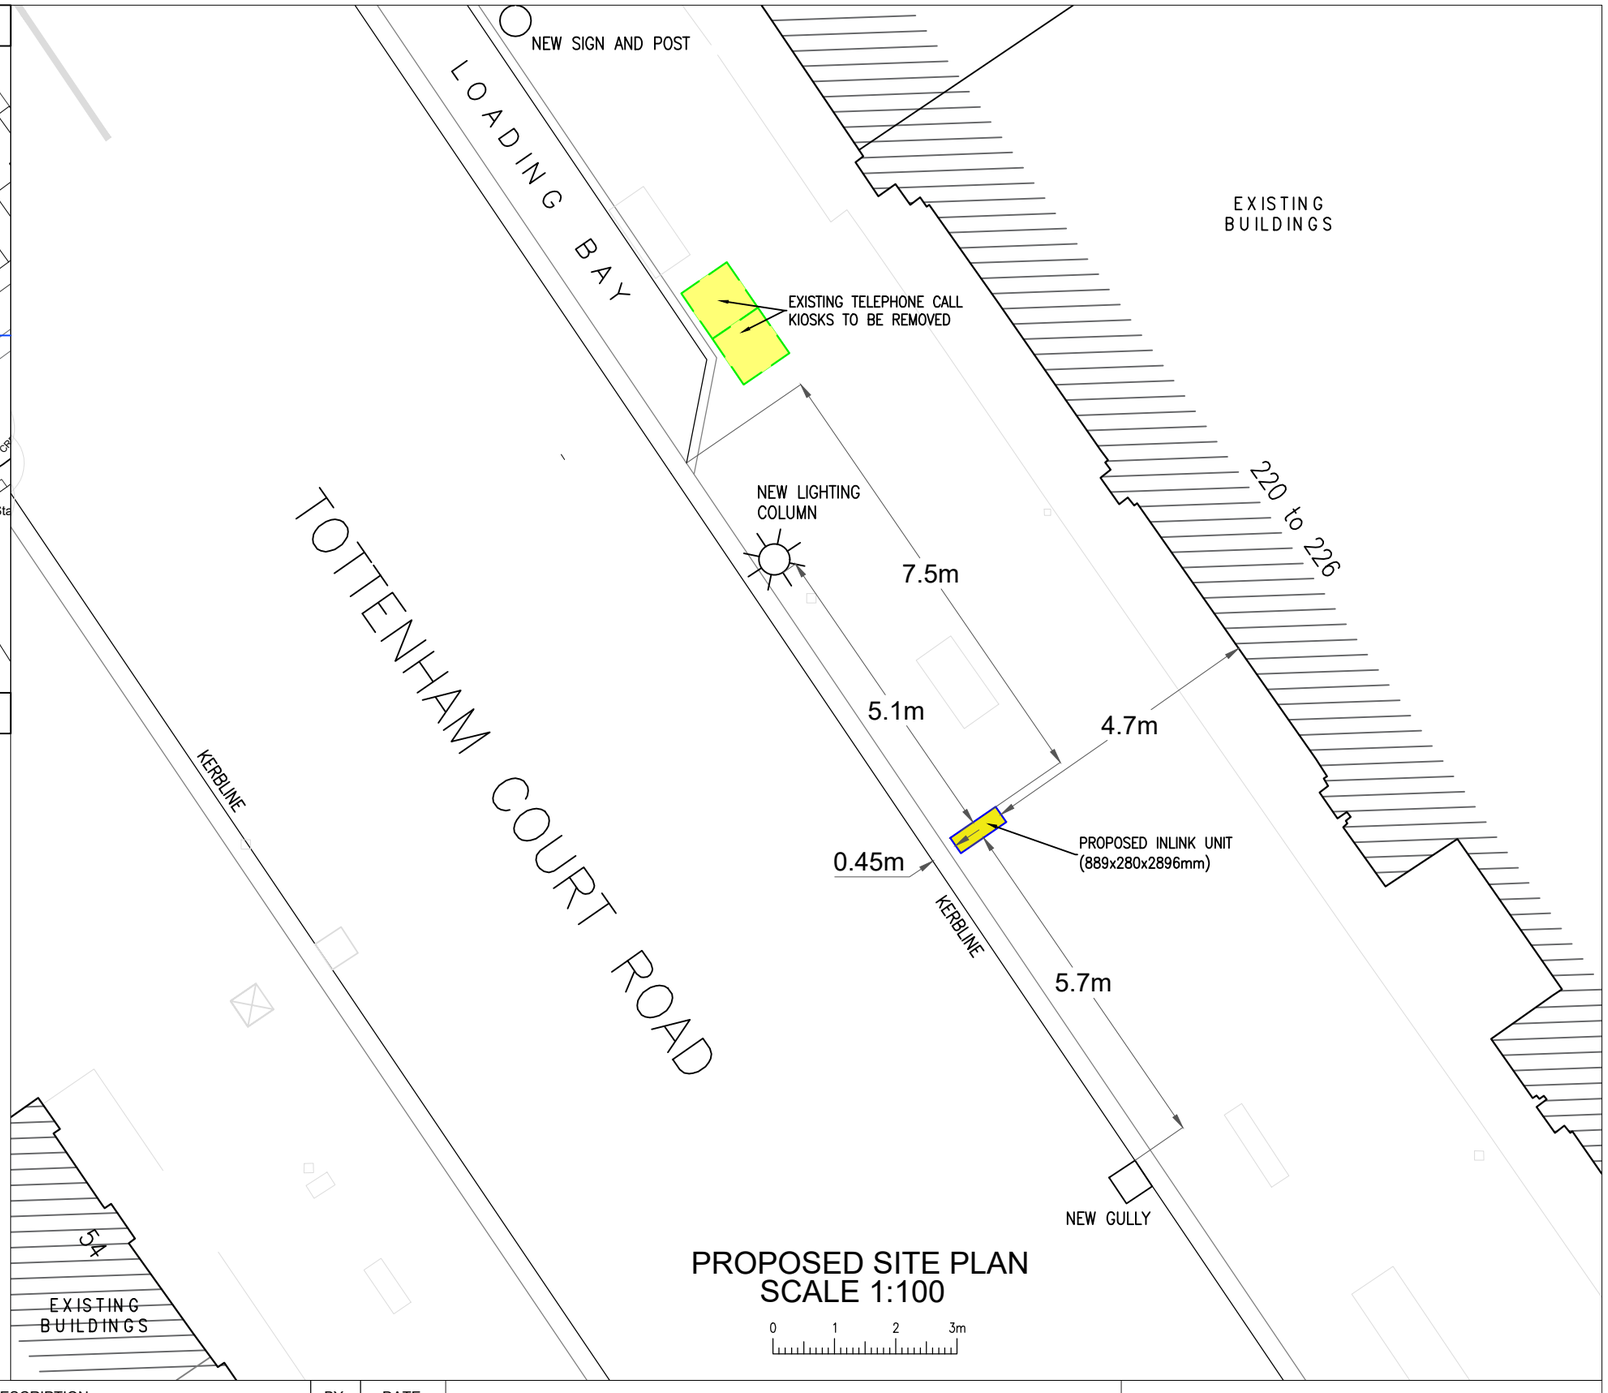


PROPOSED SITE PLAN
SCALE 1:100

0 1 2 3m

InLinkUK | BT

| REV | DESCRIPTION | BY | DATE |
|---|---|---|---|
| A | FIRST ISSUE | AR | 08.02.2018 |
| B | UPDATED TO THE NEW STREET LAYOUT | AR | 16.07.2018 |
| | | | |
| | | | |
| | | | |

| | | | |
|---|---|---|---|
| SCALE AS SHOWN WHEN PRINTED AT A3 | DRAWN | AR | ALL DIMENSIONS IN METRES U.N.O. |
| | DATE | 08.02.2018 | |

DRAWING TITLE

# SITE PLAN
# CMD-204-SP-V1

ADDRESS

TOTTENHAM COURT ROAD
(OS MAPLIN)
W1T 7PX

REV B