SITE LOCATION PLAN

Scale 1:1250

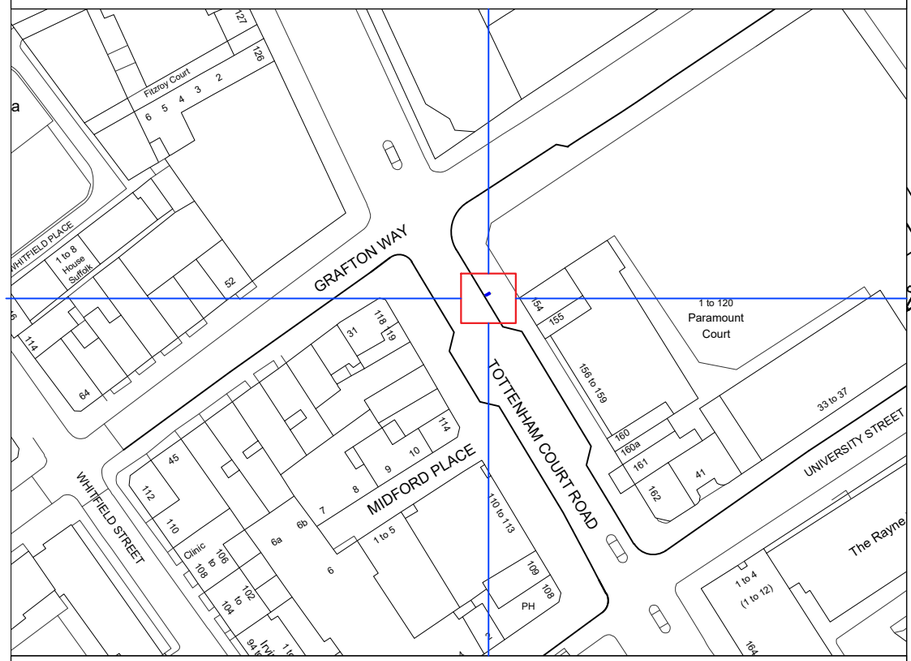

NOTES

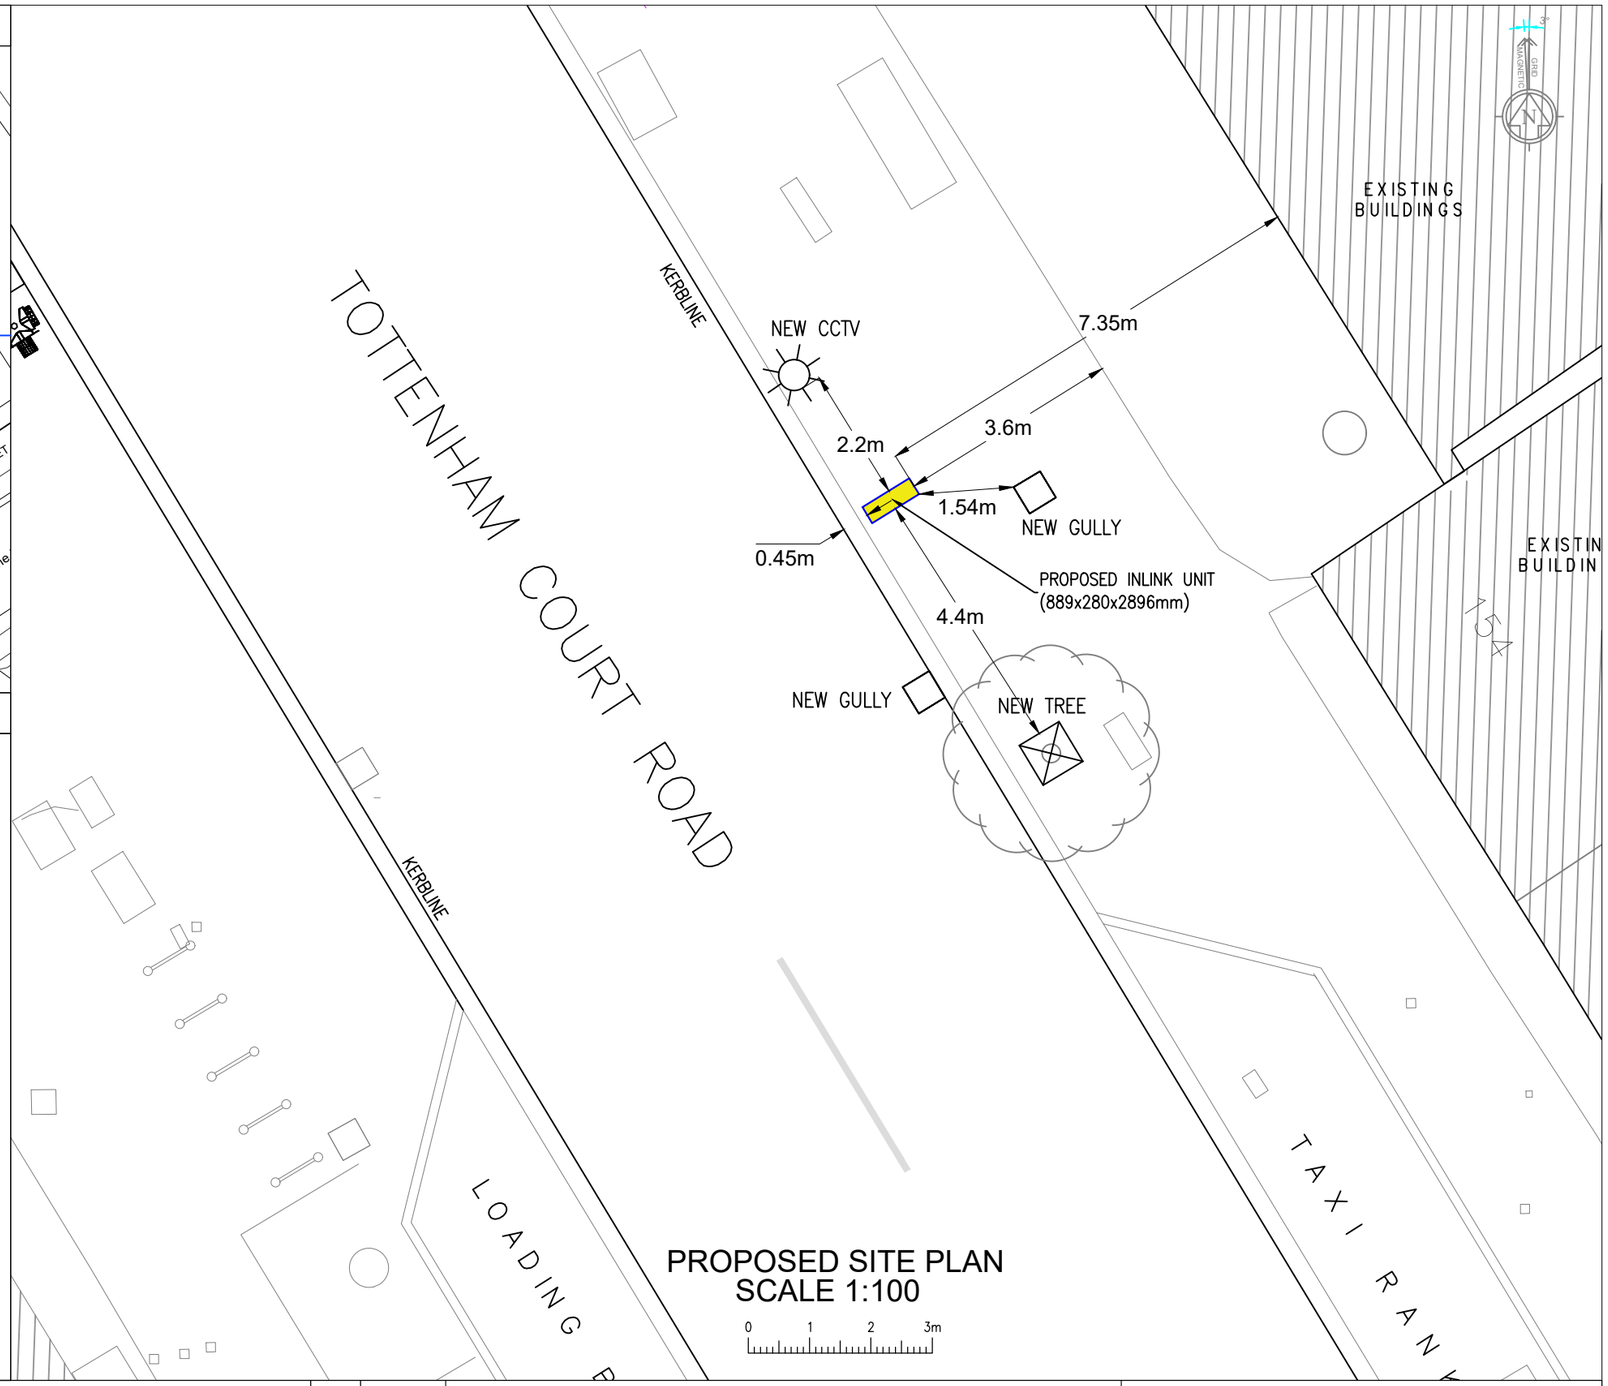

PROPOSED SITE PLAN
SCALE 1:100

0 1 2 3m

InLinkUK | BT

REV	DESCRIPTION	BY	DATE
A	FIRST ISSUE	AR	28.06.2018
B	UPDATED TO THE NEW STREET LAYOUT	AR	16.07.2018

SCALE AS SHOWN WHEN PRINTED AT A3	DRAWN	AR
	DATE	28.06.2018

ALL DIMENSIONS IN METRES U.N.O.

DRAWING TITLE

SITE PLAN
CMD-210-SP-V1

ADDRESS

TOTTENHAM COURT ROAD
(OS NO 156-157)
W1T 7AY

REV B