LAYOUT TAKEN FROM ARCHITECTS DRAWING No. 029 L(00)_C-100 –Level 0–Block C Rev D Received 31–01–17
AND ARCHITECTS DRAWING No, 029 L(00)_403 Received 31–01–17

hello@covertinstallations.co.uk

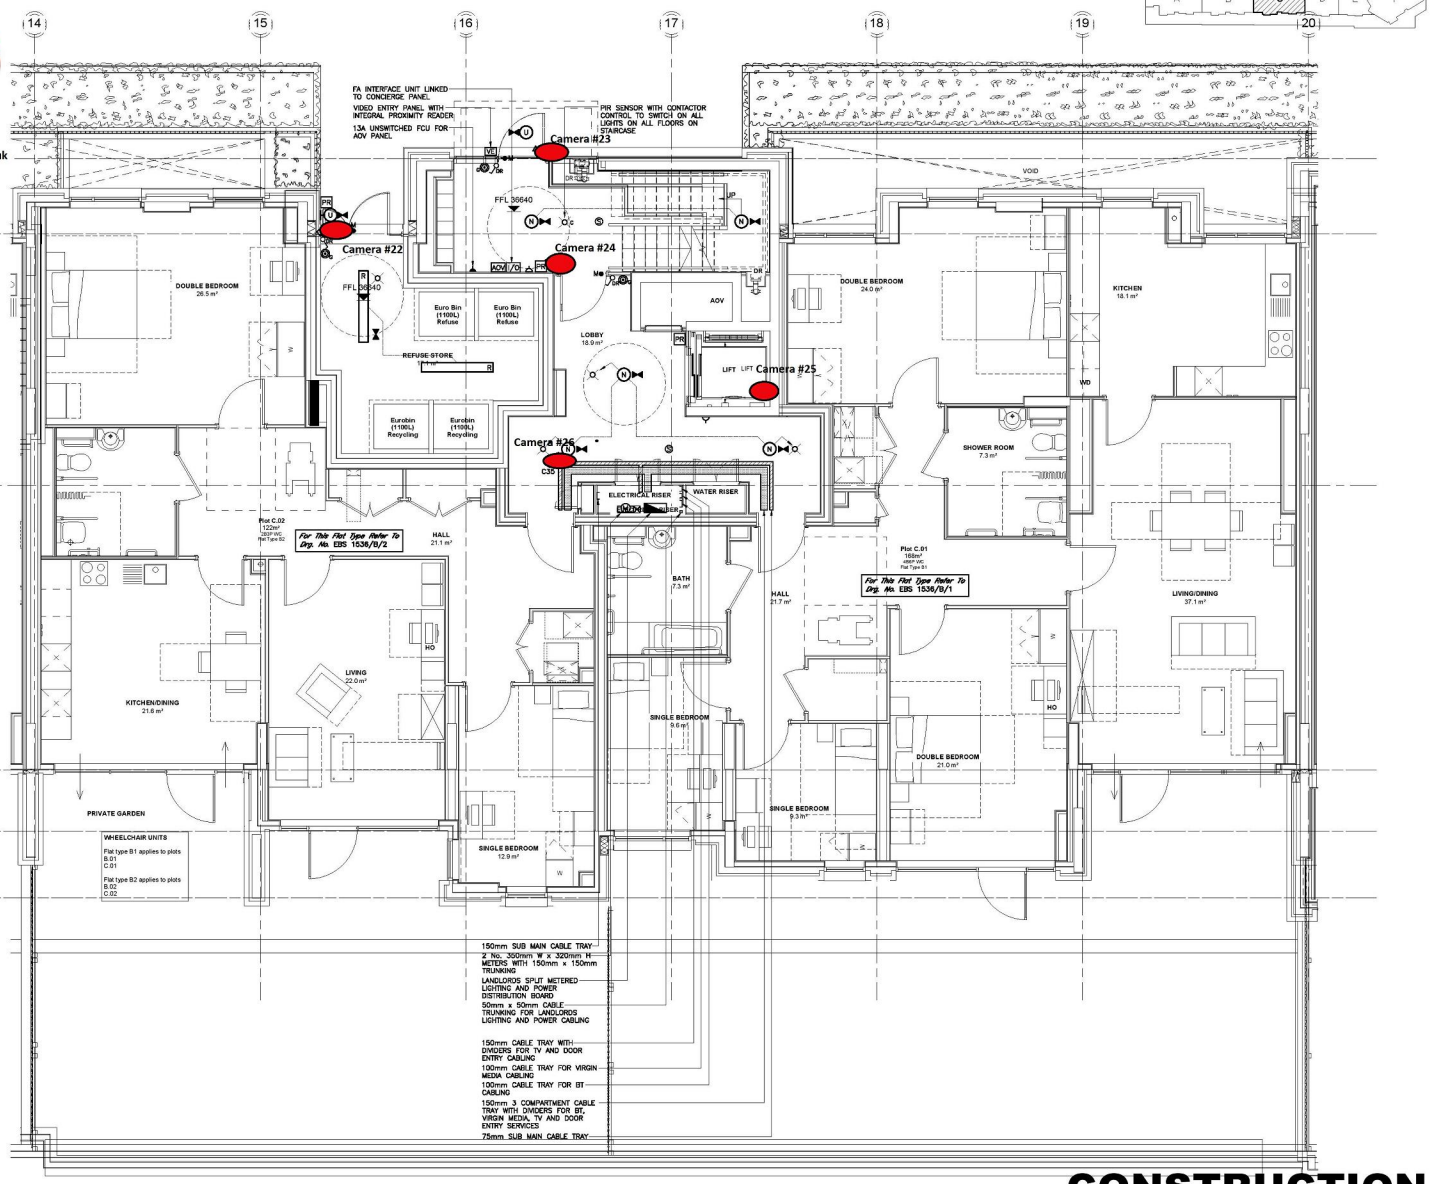

CONSTRUCTION

NOTES

1. ALL DIMENSIONS ARE IN MILLIMETRES UNLESS OTHERWISE INDICATED.
2. THIS DRAWING SHALL BE READ IN CONJUNCTION WITH THE SPECIFICATION AND ALL OTHER DRAWINGS.

	Date	Revision	Dwn	Chk
C1	31.03.17	CONSTRUCTION ISSUE	LT	MD

Norman Bromley Partnership LLP
consulting engineers
Bridge House, 97–101 High Street, Tonbridge, Kent. TN9 1DR
nbp
Tel. No. (01732) 773737 Fax No. (01732) 773353
Email: mail@normanbromley.co.uk

Client: *MATES LIVING SPACES*

Project: *ABBEY ROAD*

Service: *Electrical Engineering*

Title: *BLOCK C LEVEL 0 GROUND FLOOR PLAN ELECTRICAL SERVICES LAYOUT*

Scale	Date	Drawn	Approved
1:50@A1	NOV'16	JP	MD

DRAWING No.	REV.
EBS 1536–C/2	C1