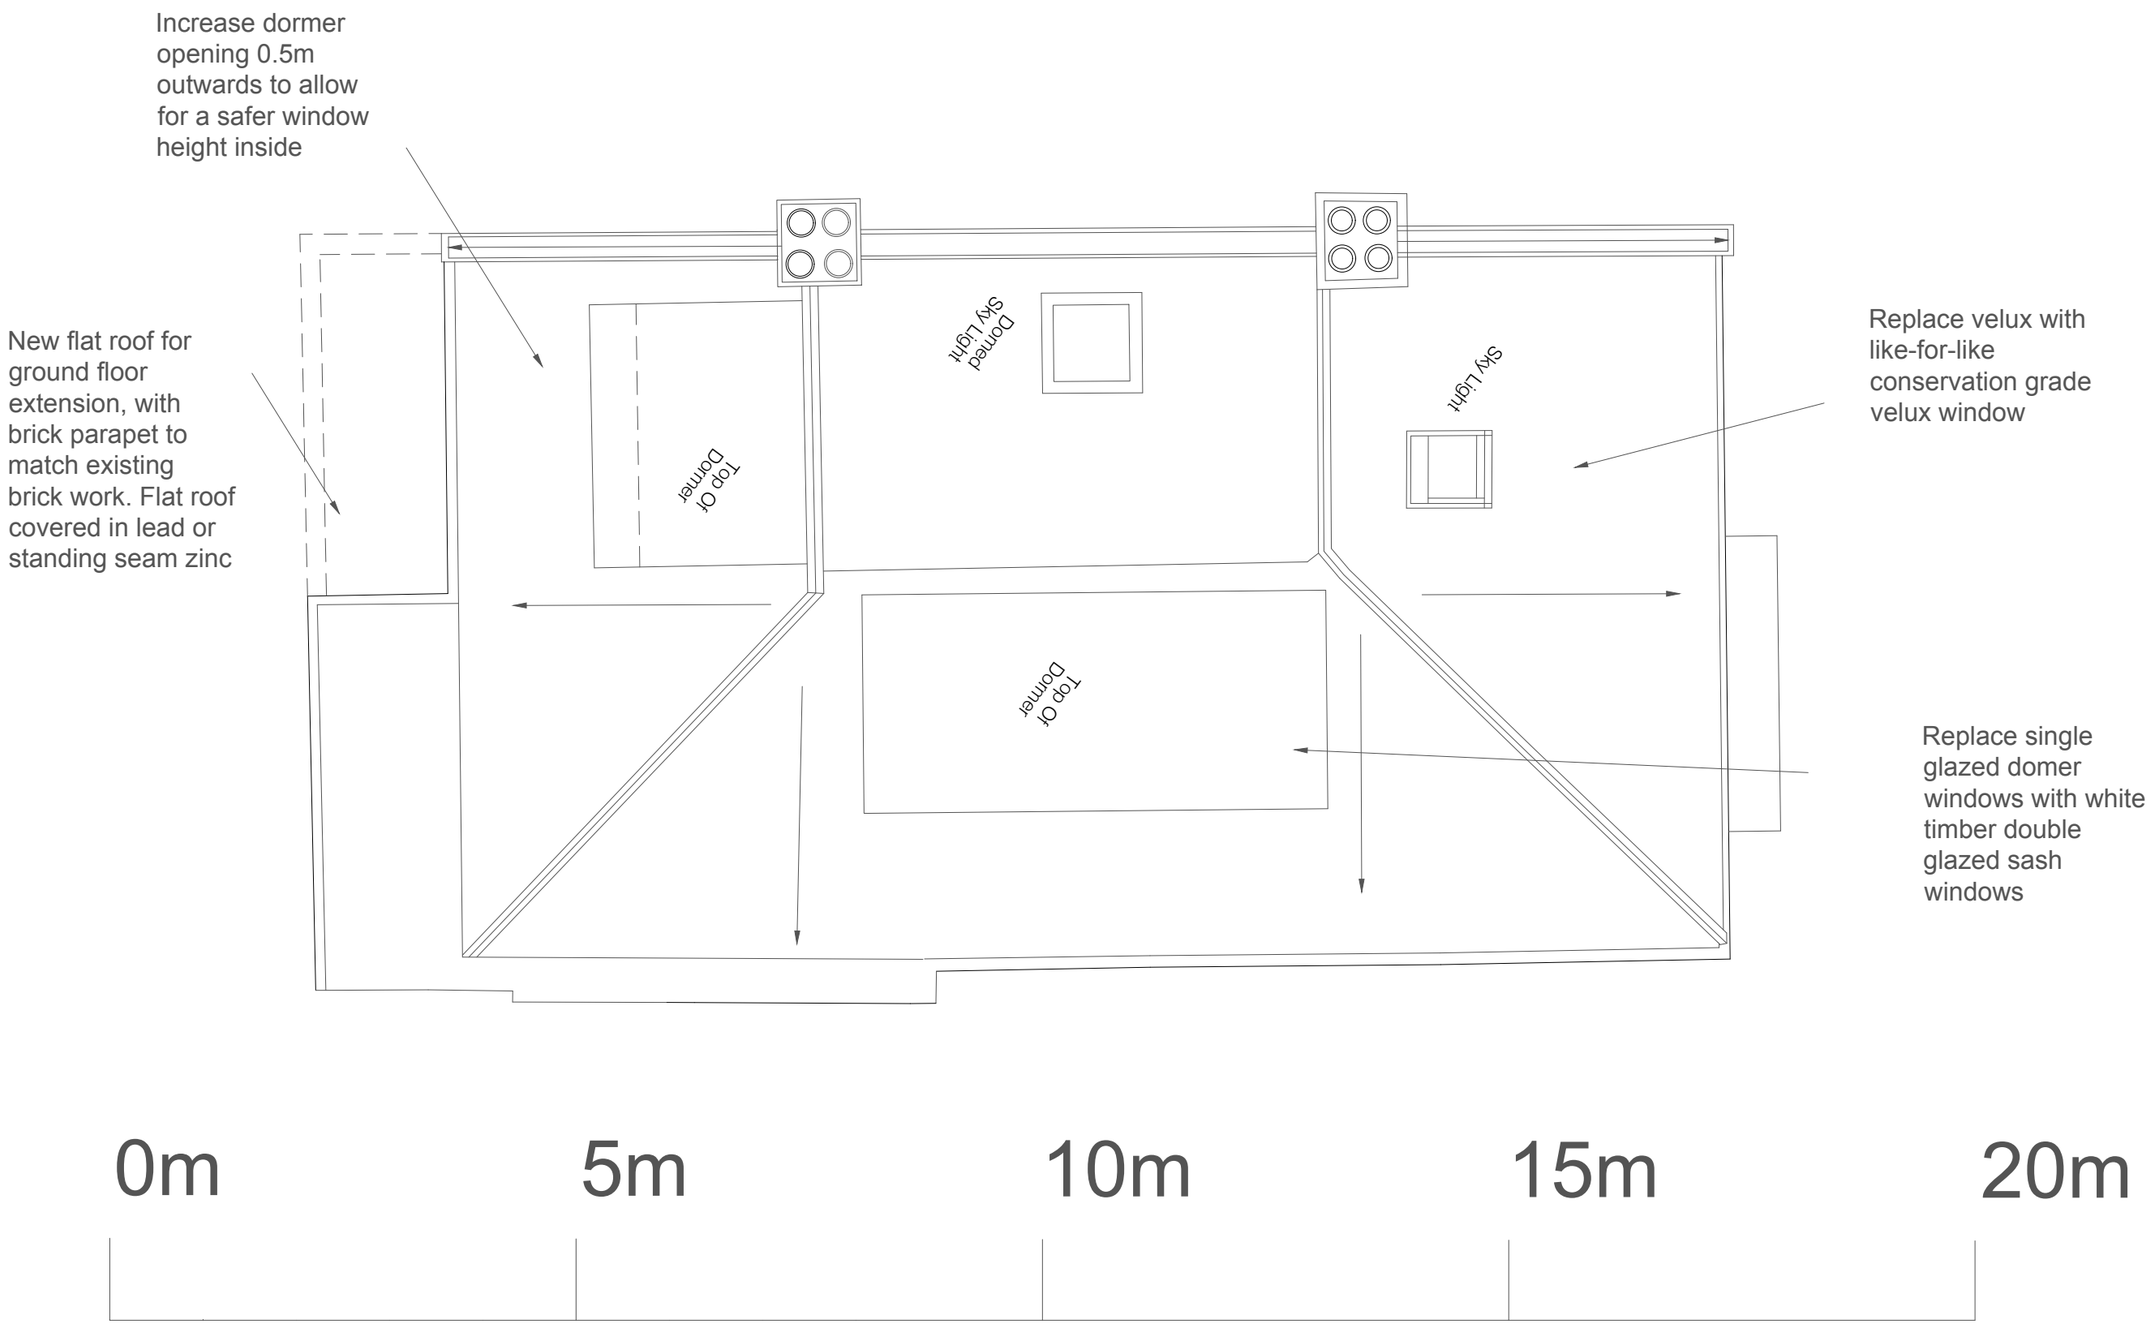Proposed roof