ALL DIMENSIONS AND LEVELS TO BE CHECKED ON SITE BY MAIN CONTRACTOR PRIOR TO COMMENCING EXCAVATION WORKS. ANY DISCREPENCY IS TO BE REPORTED BACK TO THE ARCHITECT FOR INSTRUCTION.

THIIS DRAWING IS THE PROPERTY OF KERR PARKER ASSOCIATES LTD AND MAY NOT BE REPRODUCED OR DISCLOSED TO A THIRD PARTY IN ANY FORM WITHOUT WRITTEN PERMISSION.

0 1 2 3 4

1:50 - SCALE

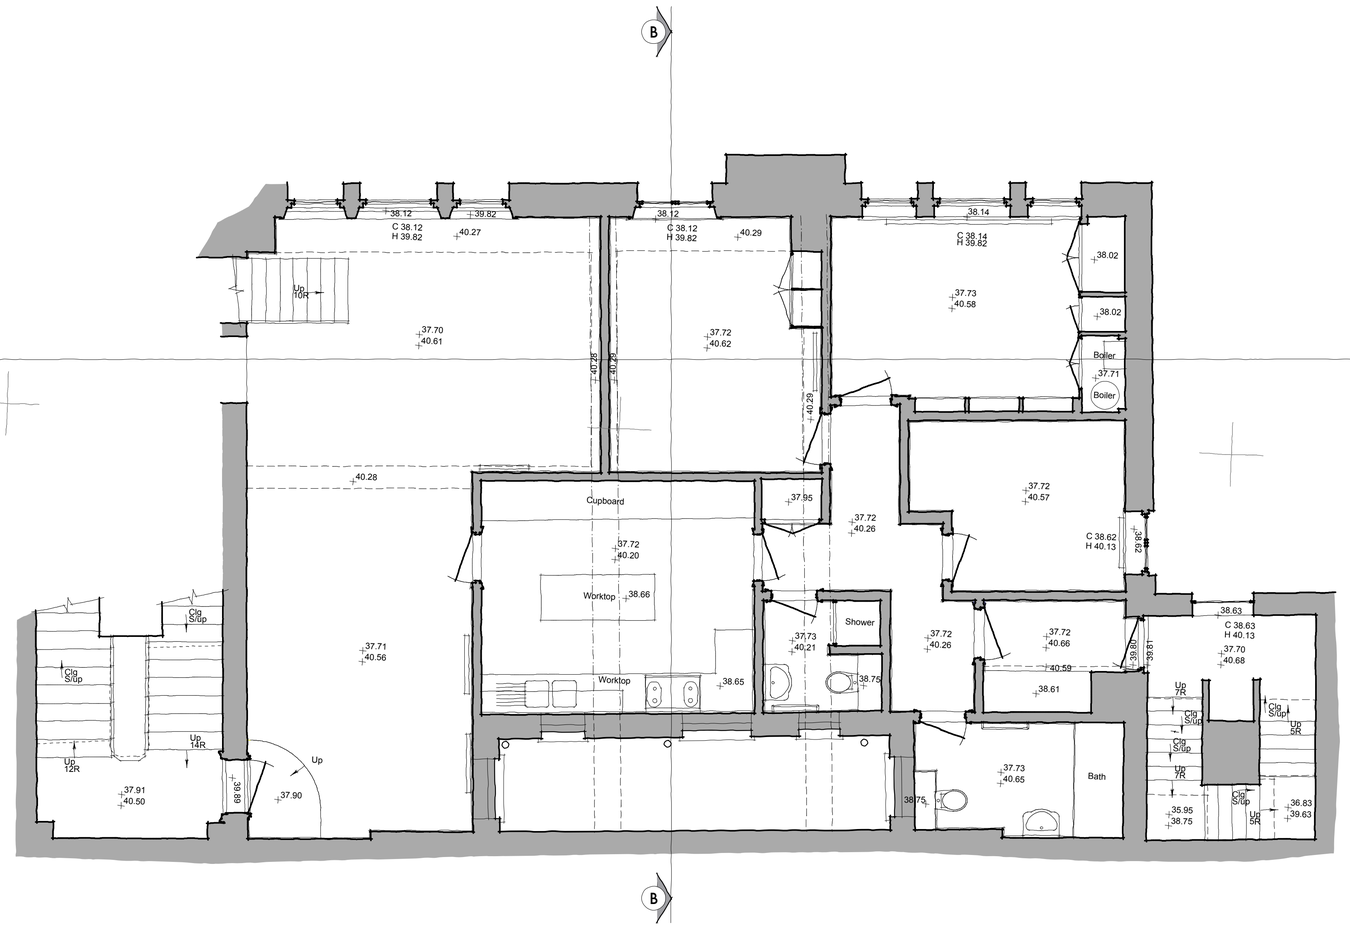

Existing Upper First Floor Layout Plan - Scale 1:50

PLANNING ISSUE

KERR PARKER ASSOCIATES LTD

THE GRANARY, COPPID HALL, NORTH STIFFORD, ESSEX RM16 5UE
TEL: 01375-377731

CONTRACT
APARTMENT 2-3 - 10 CAMBRIDGE GATE, LONDON. NW1 4JX

DRAWING
EXISTING UPER FIRST FLOOR LAYOUT PLAN

SCALE	DATE
1:50	January 2018
DRAWN	CHECKED
SB	RP

DRAWING NO. **K-1712 . 02** REV.

Contractors must verify all dimensions and information on site prior to commencement of work. Do not scale from drawing. Copyright ©