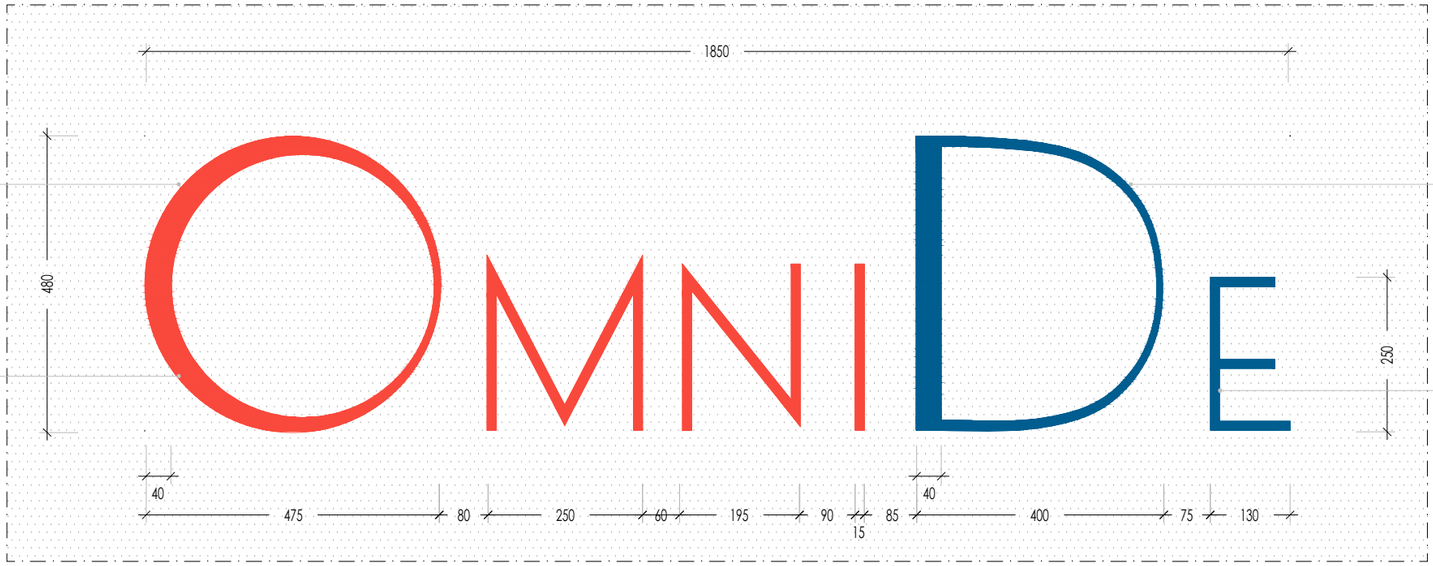

1 FASCIA SIGN

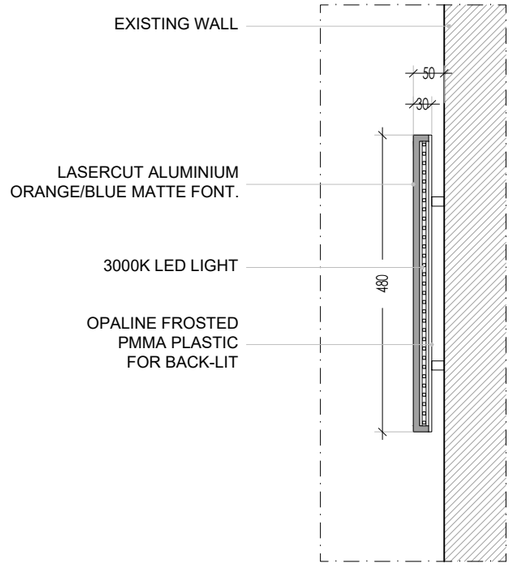

2 FASCIA SIGN: SECTION

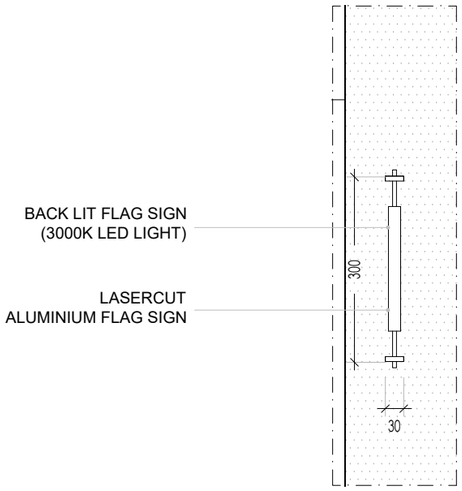

3 FLAG SIGN FRONT VIEW

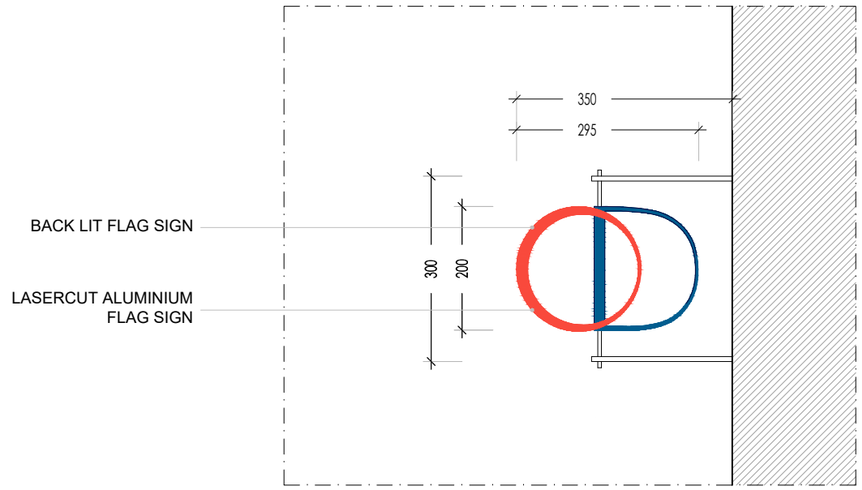

4 FLAG SIGN

DO NOT SCALE THIS DRAWING

THE CONTRACTOR IS TO CHECK AND VERIFY ALL BUILDING AND SITE DIMENSIONS BEFORE ANY WORKS START AND SHOULD ANY DISCREPANCIES BE DISCOVERED PLEASE INFORM THE ARCHITECT IMMEDIATELY.

THIS DRAWING IS TO READ IN CONJUNCTION WITH RELEVANT STRUCTURAL ENGINEERS, M&E ENGINEERS AND SPECIALIST CONSULTANTS DRAWINGS.

NOT FOR CONSTRUCTION

CLIENT

NOTES:

NOTES:

NOTES:

REV.	DATE	DESCRIPTION
00	25.07.18	

OMNIDE
ARCHITECTURE PLANNING INTERIOR DESIGN

NO. 2
DURHAM YARD
LONDON E2 6QF, UK

TEL +44 (0)207 613 3833
WWW.OMNIDE.COM

STAGE: PLANNING
DWG. BIRTHDATE: 25/07/2018

SCALE: 1:10 @ A3

TITLE: FASCIA SIGN AND FLAG SIGN

BUILDING: 96, Belsize Lane, London, NW3 5BE

SHEET.NO.: A3.00 REV. 00

OMNIDE 2018