Copyright: All rights reserved. This drawing must not be reproduced without permission.

Only the original drawing should be relied upon. Contractors, subcontractors and suppliers must verify all dimensions on site before commencing any work or making any shop drawings.

All shop drawings to be submitted to the architect for comment prior to fabrication.

This drawing is to be read in conjunction with the Architect's specification, bills of quantities / schedules, structural, mechanical & electrical drawings and all discrepancies are to be reported to the architect.

Do not scale from this drawing. Dimensions are in millimetres unless otherwise stated.

revision / date / amendments

- / 26/01/18 / - First Issue
A / 01/06/18 / Listed Building Application
1. Indication of 4 post truss fixed at stage level for integrated automatic retractable acoustic baffles and integrated lighting rig.
2. New AHU + Attenuator over stage to be hung to existing relocated secondary beams in Flytower.
B/ 15/08/18 / - Issued for Planning Application.

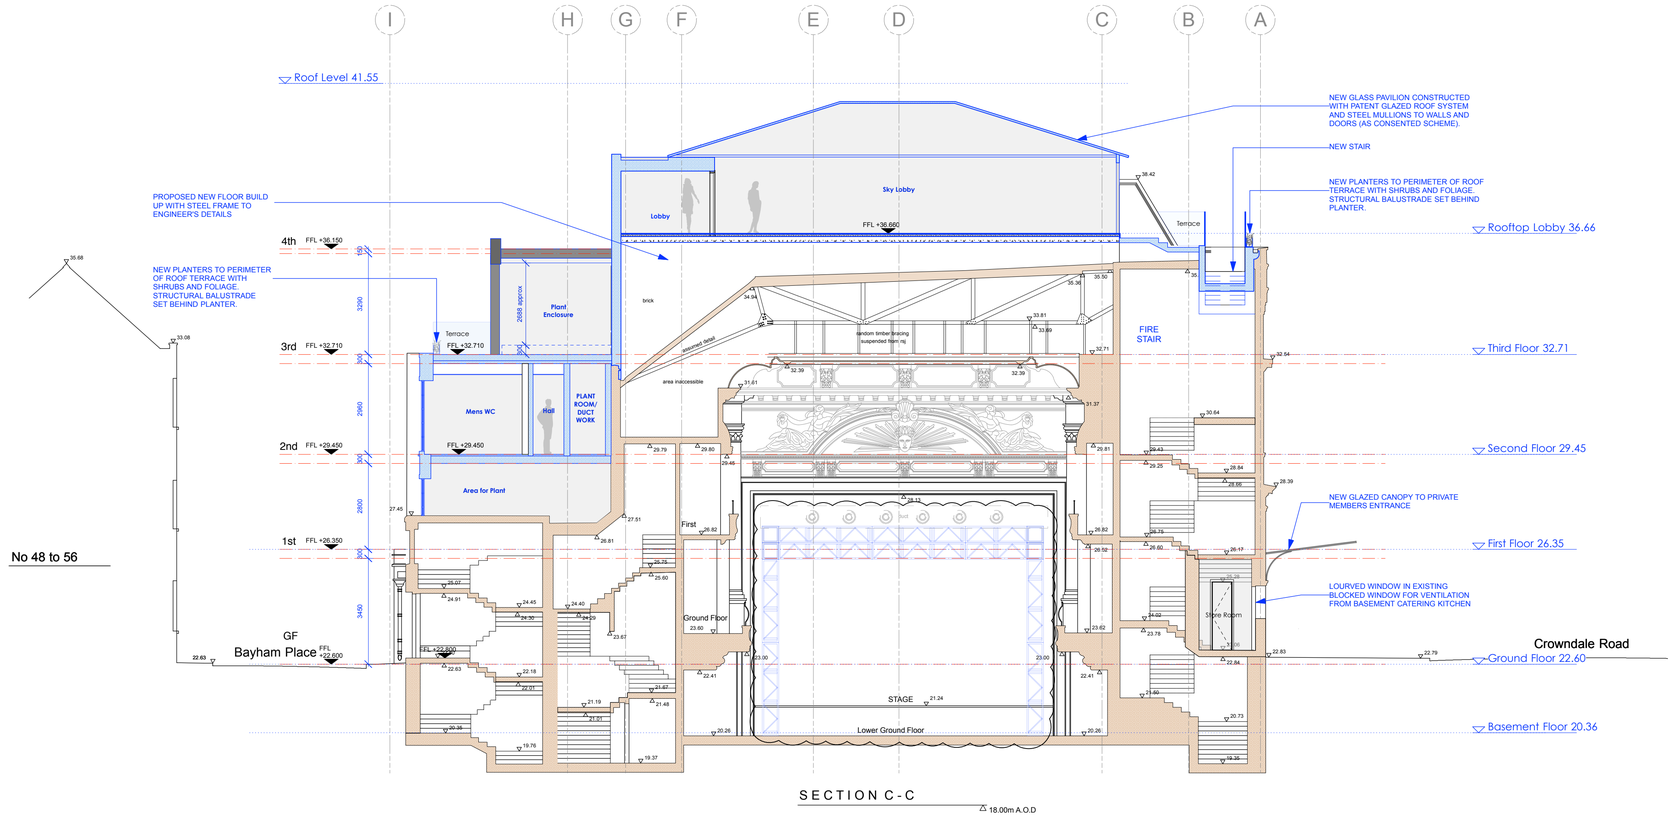

SECTION C-C

18.00m A.O.D

15.08.18

0 1 2 3 4 5 8m

STAGE 4

Archer Humphryes Architects

Basement
Central House
142 Central Street
London, United Kingdom
EC1V 8AR
T : +44 (0) 20 7251 8555

project title KOKO + Hope & Anchor + Bayham Place Camden, London		
drawing title Proposed Section CC	scale 1:100 @ A1	date 18.05.17
	drawn FR/PC	checked DA
drawing number AHA/ KKC / PR /302	revision B	