TPB-AHM-SK-2851 P01

RESIDENTIAL BIKE STORE

21/08/18

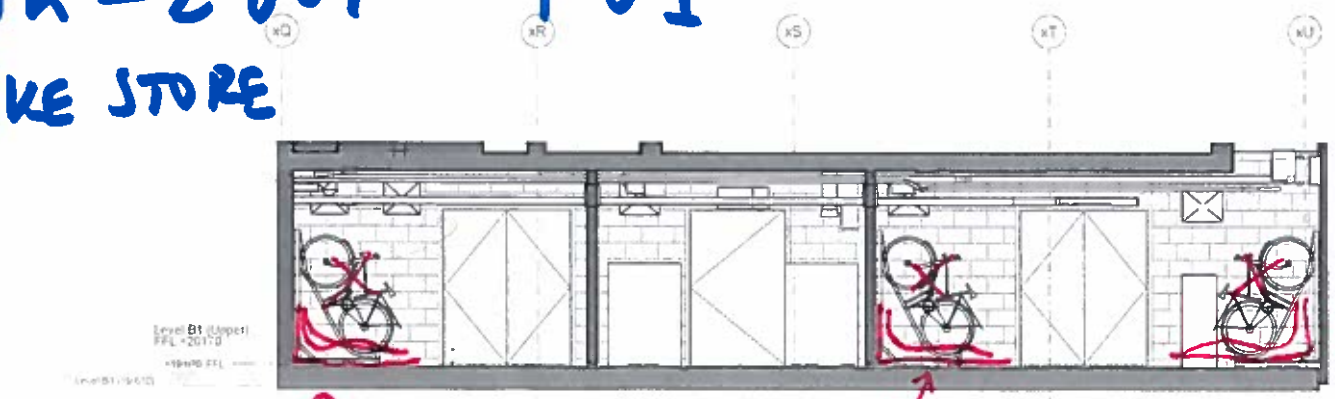

3 Section 01

NOTE - VERTICAL RACK REPLACED WITH CONWAY CYCLE RACKS

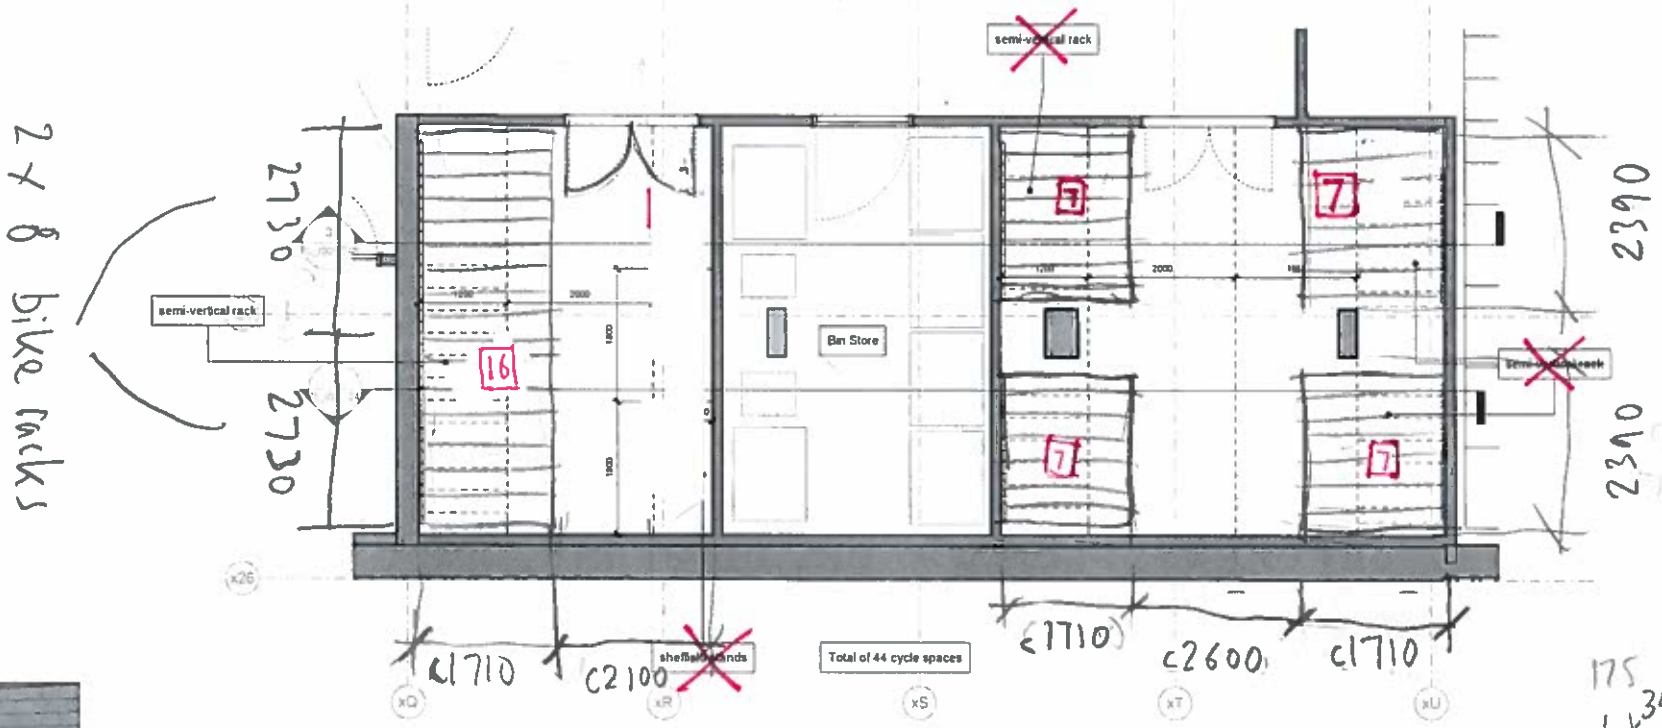

2 x 8 bike racks

1 Residential Bike Stores

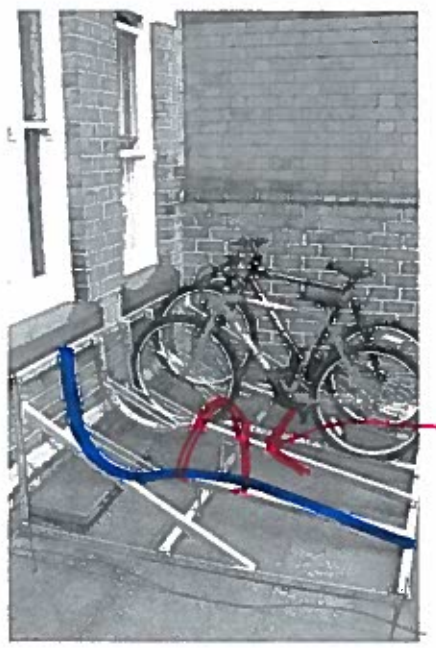

CONWAY CYCLE RACK AT 350mm CENTRES

'D' HOOP FOR SECOND LOCKING LOCATION

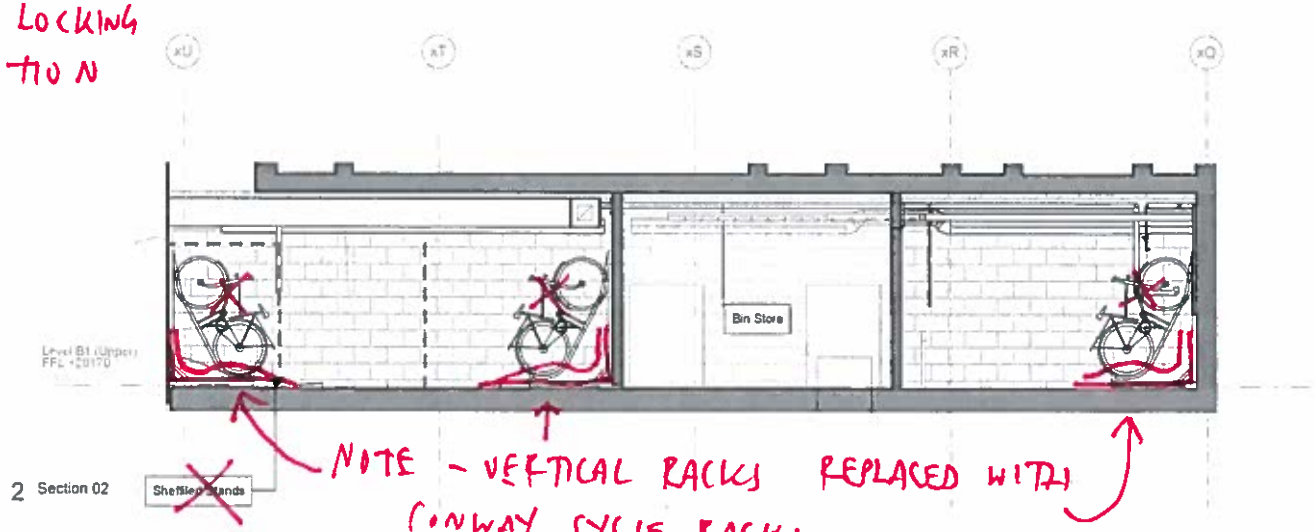

2 Section 02

NOTE - VERTICAL RACKS REPLACED WITH CONWAY CYCLE RACKS

NOTE, ADDITIONAL HOOP TO BE PROVIDED FOR SECOND LOCKING LOCATION AS INDICATED

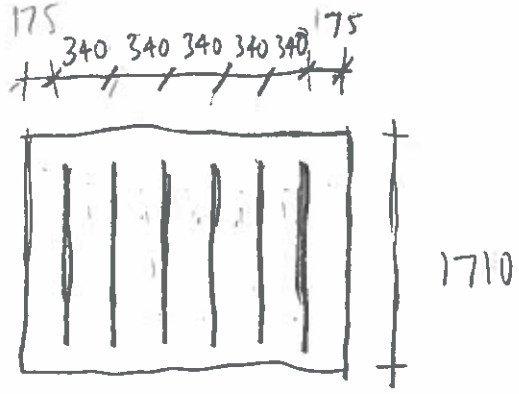

SKETCH TO SHOW SETTING OUT PROPOSED RACK

KEY

REV	DATE	DESCRIPTION
P01	240516	PLANNING

CONSULTANTS	
CLIENT	21-31 New Oxford Street Development Ltd
CONTRACTOR	Lang O'Rourke
PROJECT MANAGER	Gardiner & Theobald
STRUCTURAL ENGINEER	Arup Structures
MECHANICAL ENGINEER	Arup M&E
ACOUSTIC CONSULTANT	Arup Acoustics
CLADDING CONSULTANT	Arup Facades
COST CONSULTANT	Arcadis

NOTE

1 Do not scale from this drawing
2 All dimensions to be checked on site by the contractor and such dimensions to be his responsibility. Report all drawing errors, omissions and discrepancies to the architect
3 This document may be issued in an uncontrolled CAD format to enable others to use it as background information to make alterations and/or additions. In that instance the file will be accompanied by a PDF version. It is for those making such alterations and additions to ensure that they make use of current background information
4 AHMM Ltd accepts no liability for any such alterations or additions to the background information or arising out of changes to background information which occur prior to alterations or additions being made
5 Landscape shown is indicative only. Please refer to Landscape Consultant's report for details

LOCATION

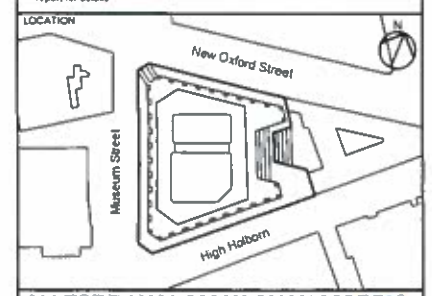

ALLFORD HALL MONAGHAN MORRIS
ARCHITECTS Ltd
MORELANDS 5-23 OLD STREET LONDON EC1V 9HL
TEL 020 7251 5261 FAX 020 7251 3123 WEB WWW.AHMM.CO.UK

job title
The Post Building

drawing title location
Residential Bike Store

drawn by	checked	scale	status
SR		1 50 @ A1	PLANNING

project	drawing no	revision
2141	PL_(00)_243	P01