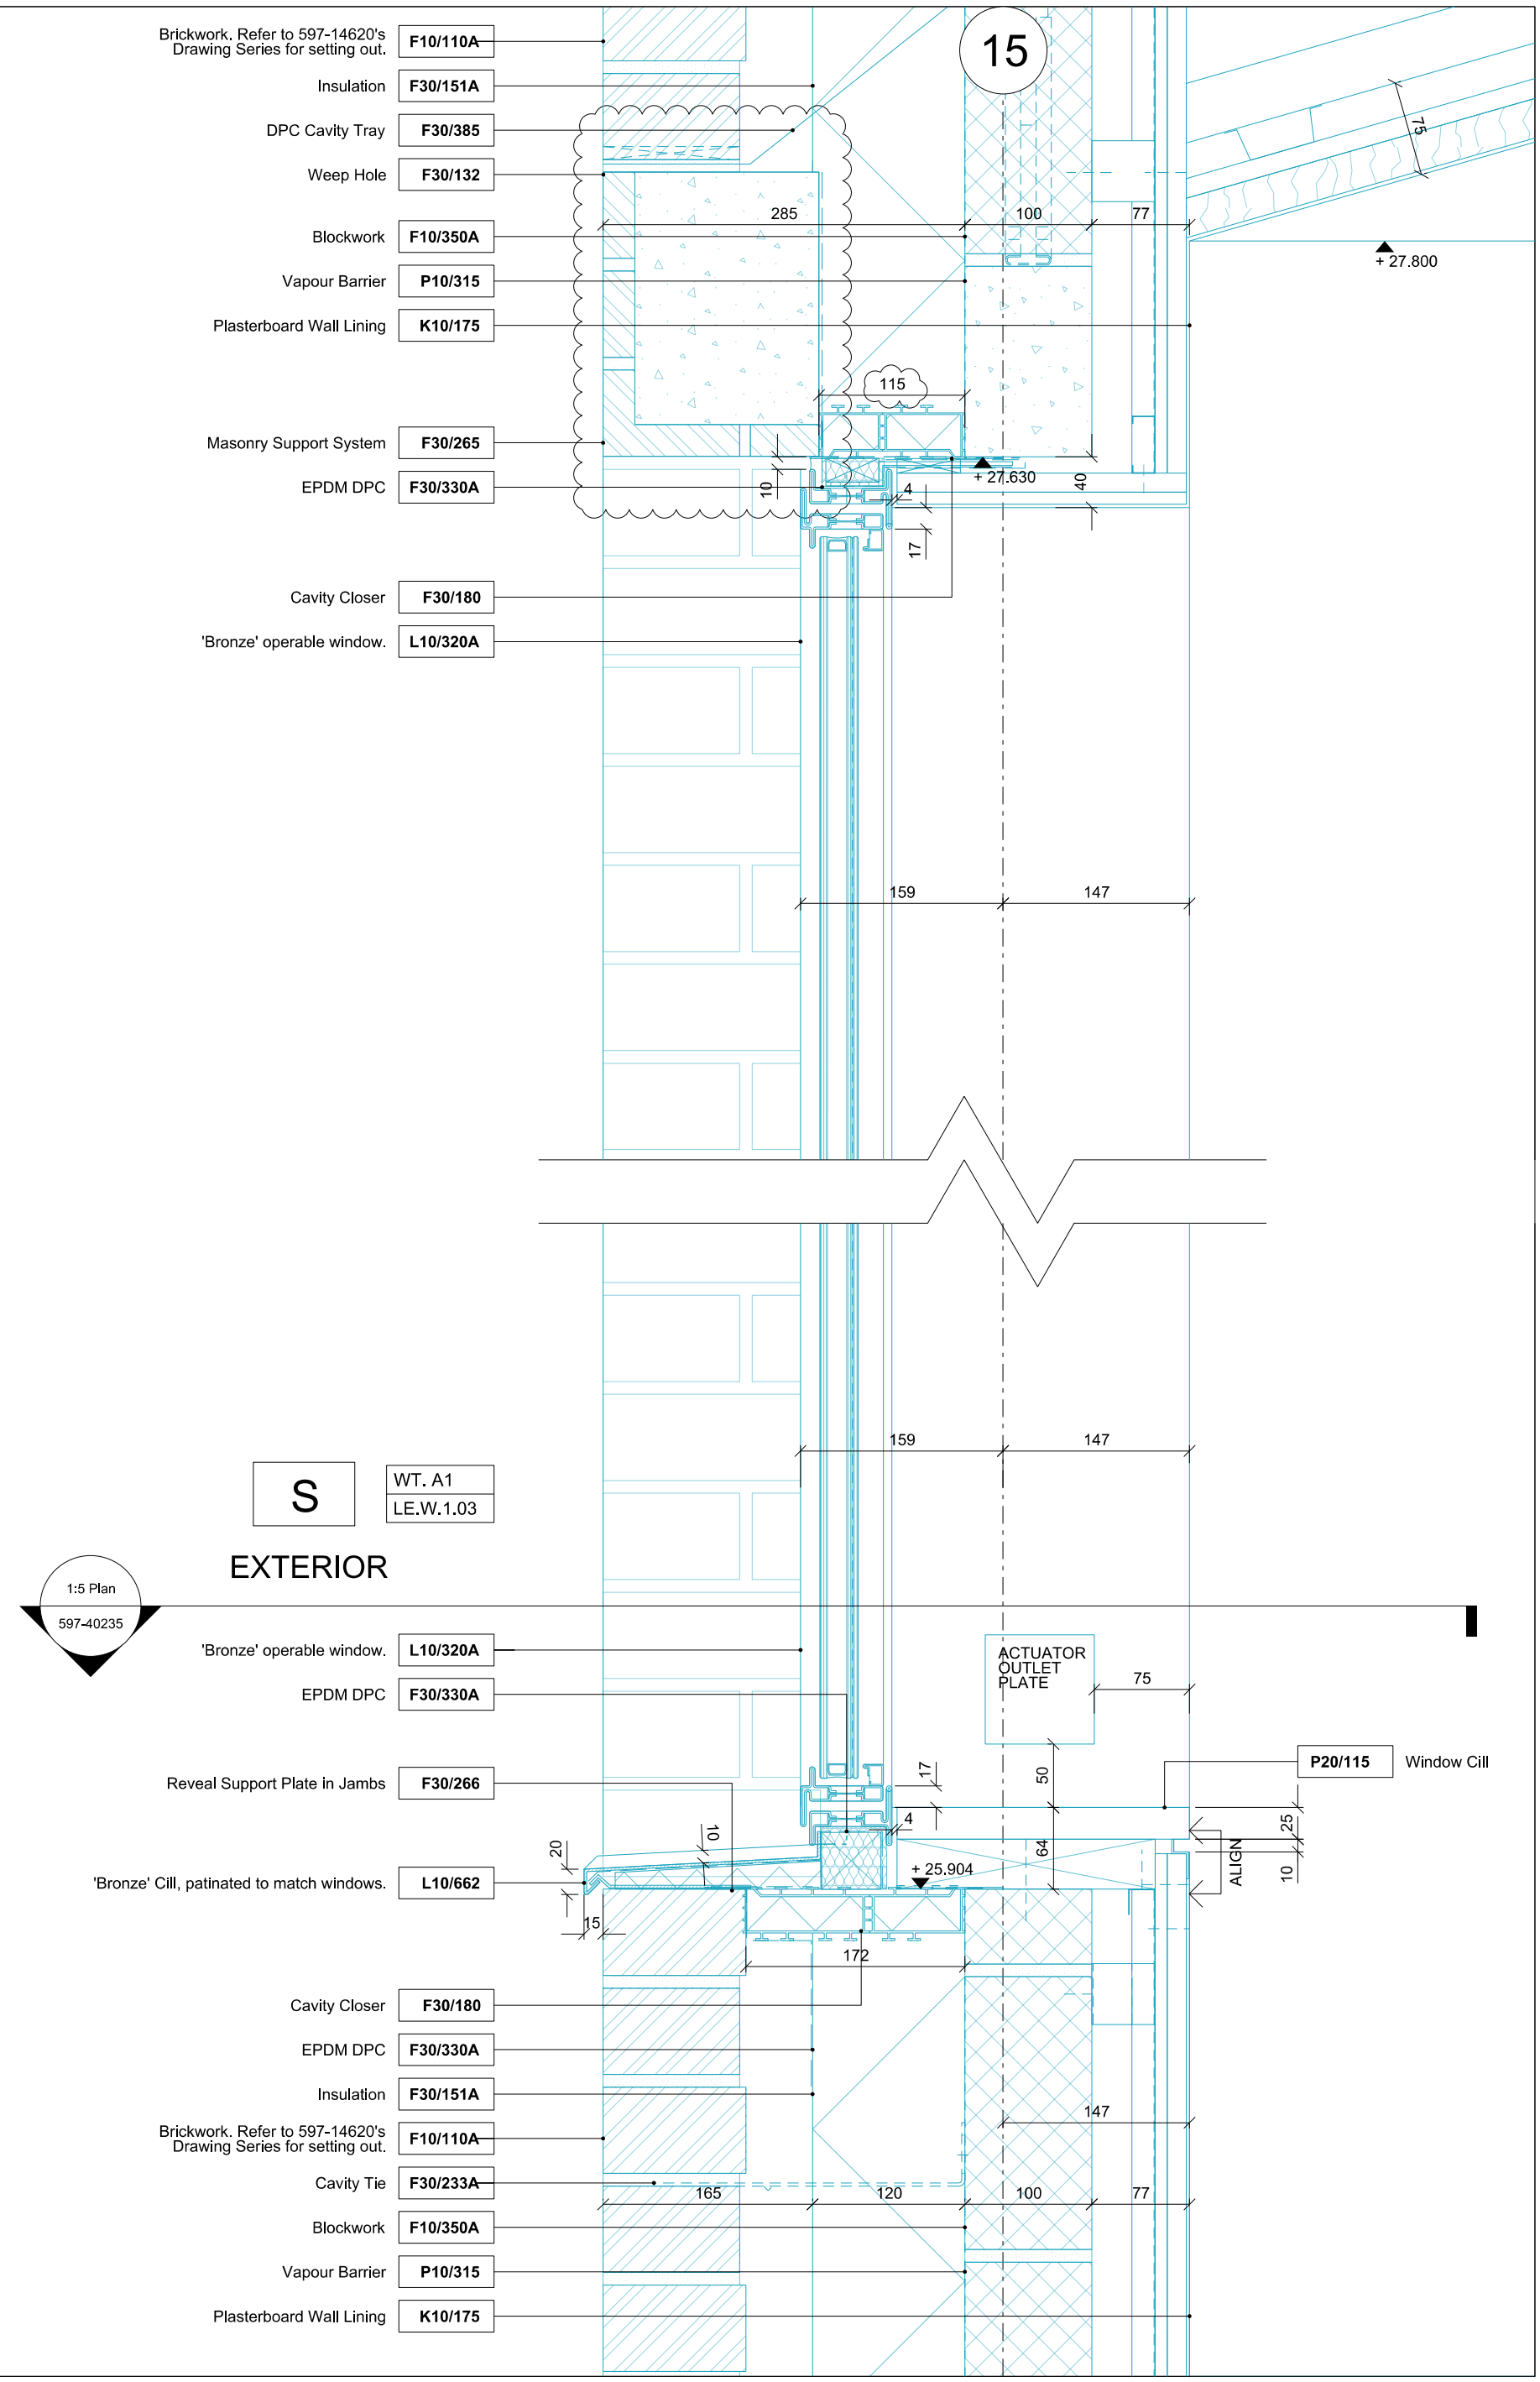


41239

DO NOT SCALE FROM THIS DRAWING. CONTRACTOR TO CHECK ALL DIMENSIONS ON SITE.
ANY DISCREPANCIES TO BE REPORTED TO THE ARCHITECT IMMEDIATELY.

COPYRIGHT RICK MATHER ARCHITECTS LLP ©

# CONSTRUCTION

NOTES

REVISIONS

| REV | DATE | DESCRIPTION |
|---|---|---|
| C1 | 28.07.17 | CONSTRUCTION |
| C2 | 31.10.17 | REVEAL SUPPORT |
| C3 | 12.12.17 | CDP INCORPORATED FOR COORDINATION |

JOB: THE HONOURABLE SOCIETY OF LINCOLN'S INN
GREAT HALL AND LIBRARY

TITLE: LIBRARY EXTENSION
STAIRWELL AUTOMATED WINDOW

RICK MATHER ARCHITECTS ©
123 Camden High Street London NW1 7JR
T: 020 7284 1727 F: 020 7267 7826
info@rickmather.com www.rickmather.com

| DRAWN | JOB # | DRG # | REV |
|---|---|---|---|
| MT | 597 | 41239 | C3 |

| CHECKED | SCALE@A3 | SIZE | DATE | REV DATE |
|---|---|---|---|---|
| TP | 1:5 | A3 | JUL 17' | 12.12.17 |