GENERAL NOTES

1. THIS DRAWING IS THE PROPERTY OF LXA, PO BOX NO: 283639, DUBAI, IT IS FORBIDDEN TO PRODUCE ITS CONTENTS IN ANY FORM, EXCEPT FOR THE INTENDED PURPOSE
2. THIS DRAWING IS NOT TO BE SCALED. THE DIMENSIONS ARE IN MILLIMETERS UNLESS OTHERWISE SPECIFIED
3. ANY DISCREPENCIES ARE TO BE BROUGHT TO THE ATTN OF LXA AND RESOLVED BEFORE THE COMMENCEMENT OF ANY WORK
4. THIS DRAWING IS TO BE READ IN CONJUNCTION WITH RELEVANT DETAIL DRAWINGS AS MENTIONED IN THE DRAWING
5. CONTRACTOR TO CONSTRUCT A MOCKUP FOR APPROVAL OF FINISHES & DETAILS, AND GET A SIGN OFF FROM CLIENTS & ARCHITECTS
6. THIS DRAWING TO BE READ IN TANDEM WITH THE DETAILS/SCHEDULES/SPECIFICATIONS AS REQUIRED

KEYPLAN

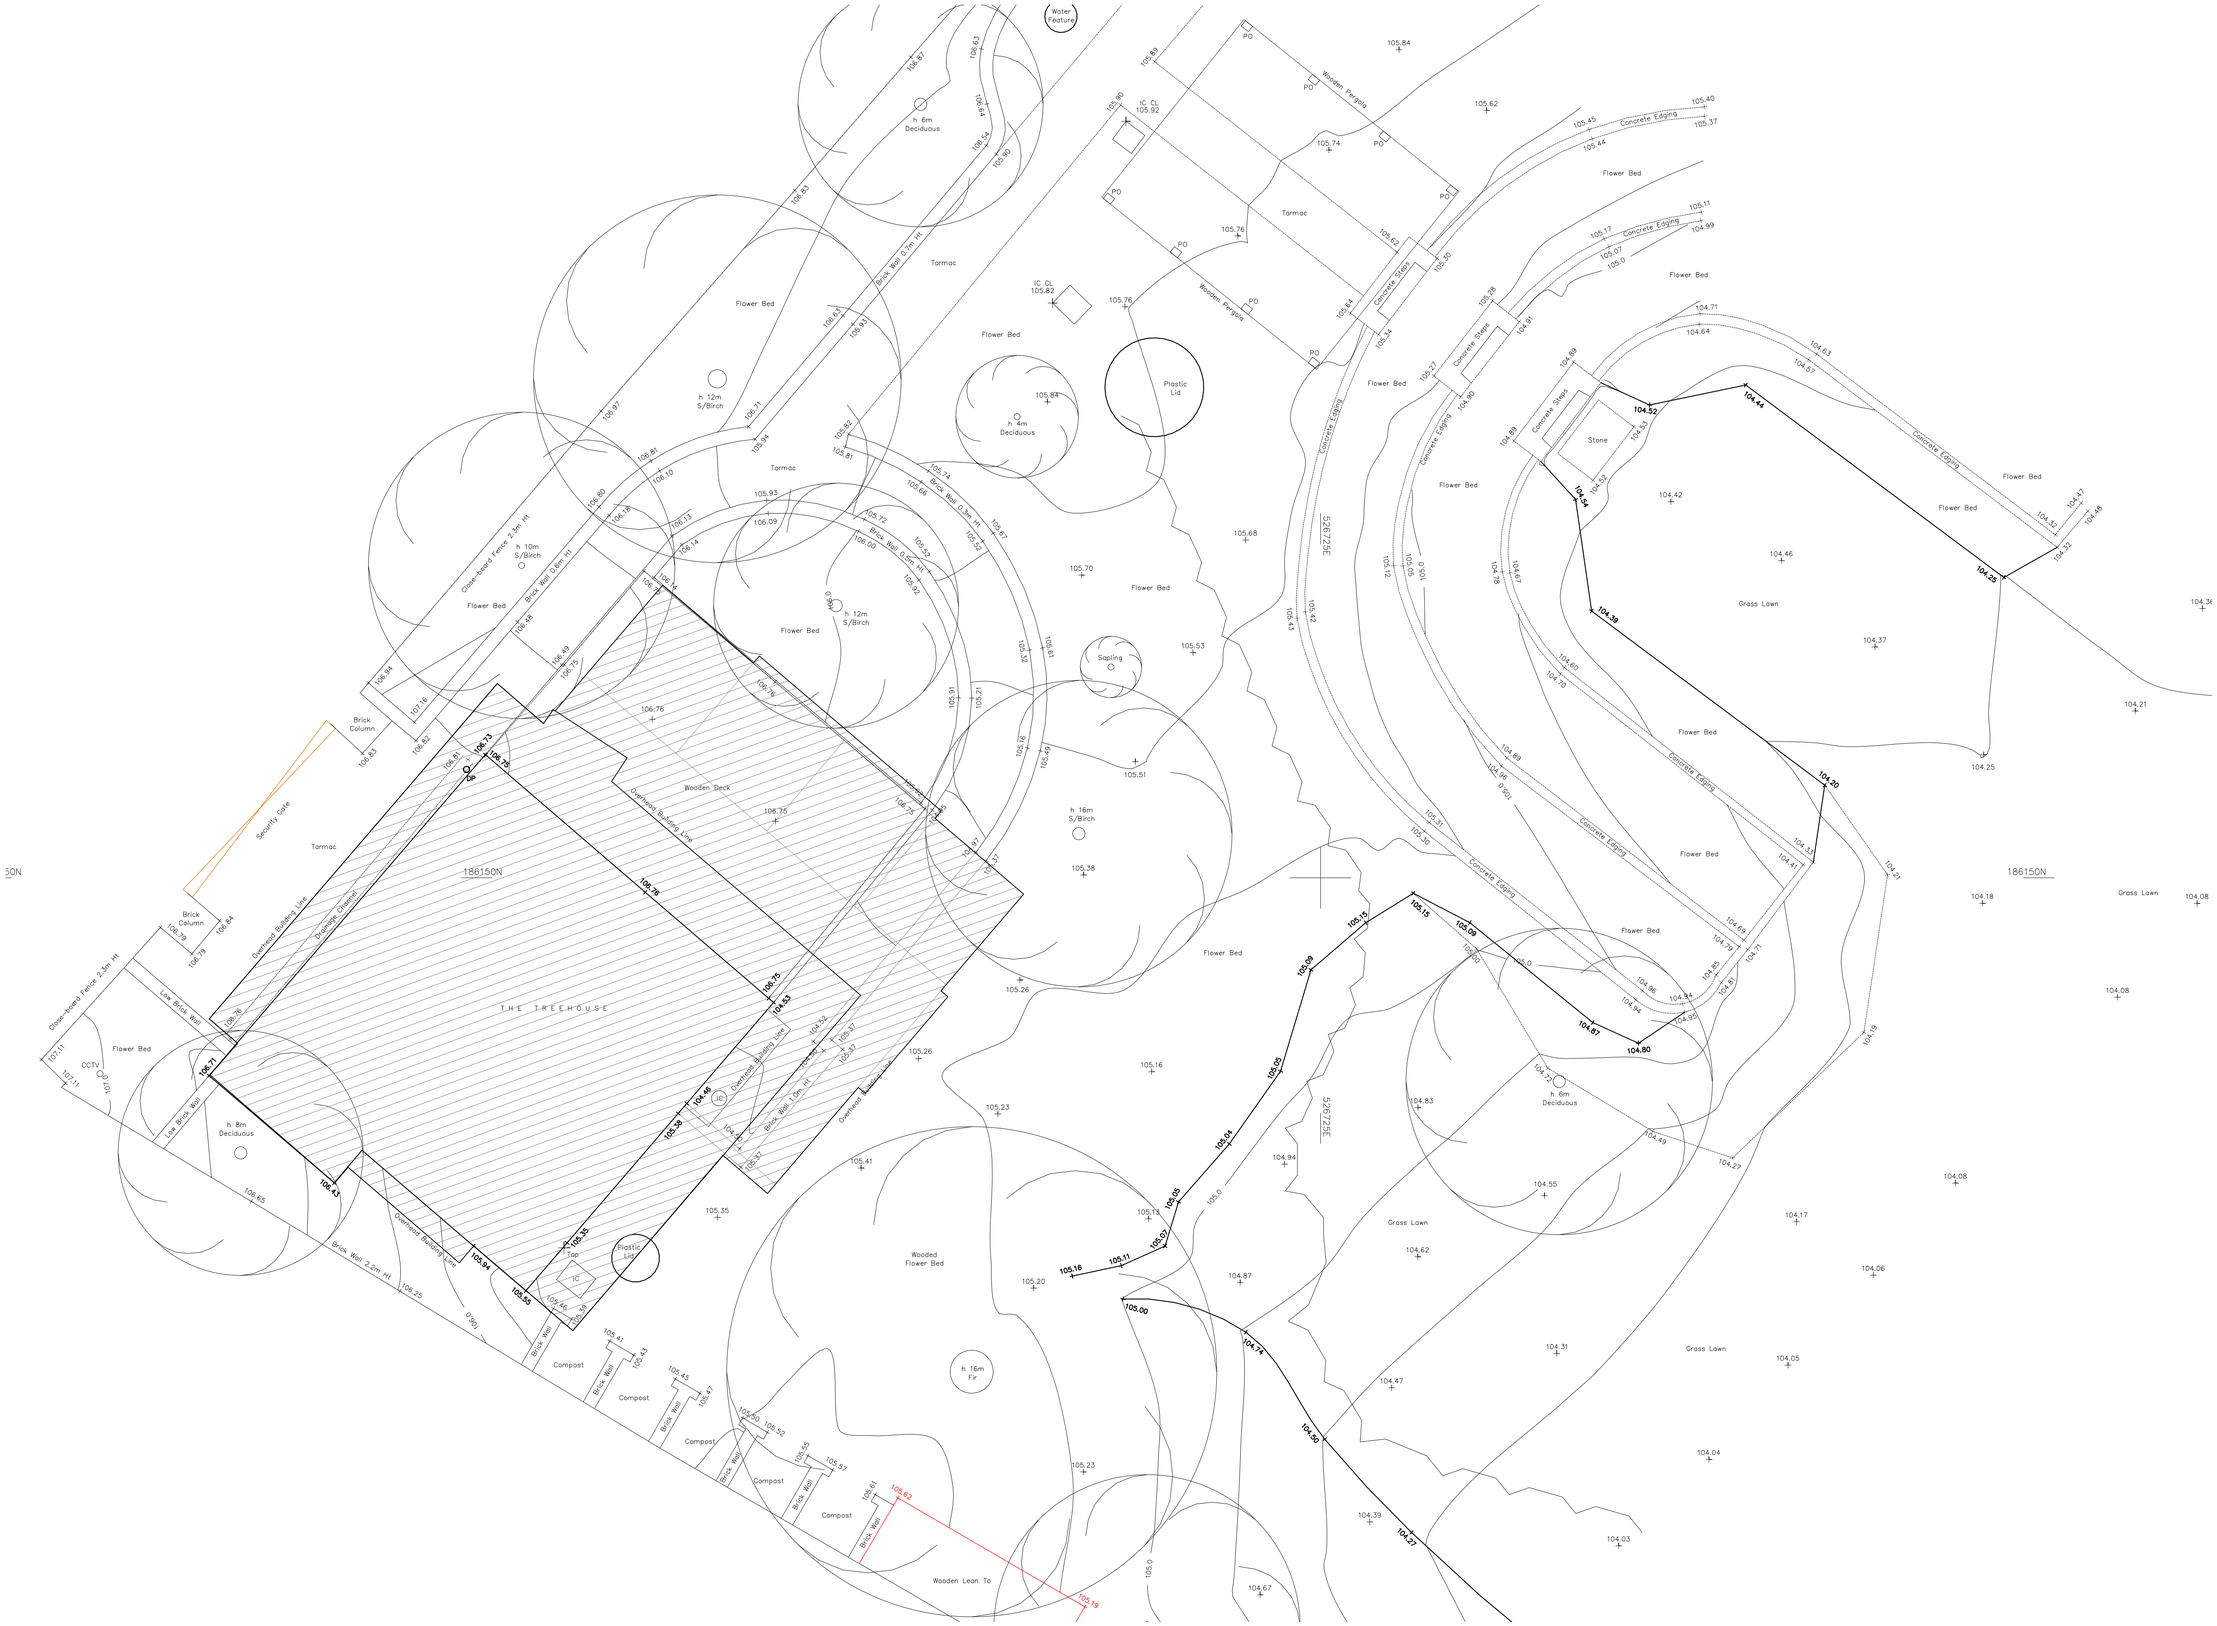

1 / 101 Site Plan
1:50@A1 / 1:100@A3

REVISIONS

No.	Date	By	Issue/Revision Details
-	-	-	-

LXA London
Hatfield House
52-54 Stamford Street
London, SE1 9LX
E. info@WeAreLXA.com
W. www.WeAreLXA.com

DRAWING TITLE :
East Heath Road - The Tree House
Site Plan - Proposed

PROJECT :
Foley House - Garden Studio
Hampstead, London

CLIENT :
Annette & Nick Mason

Rev No:	Date:
-	July 2018

Drawn:	Checked:	Approved:
RW	-	-

Scale.	Drawing No.
1:50 @ A1	LXA-1367-103-GA