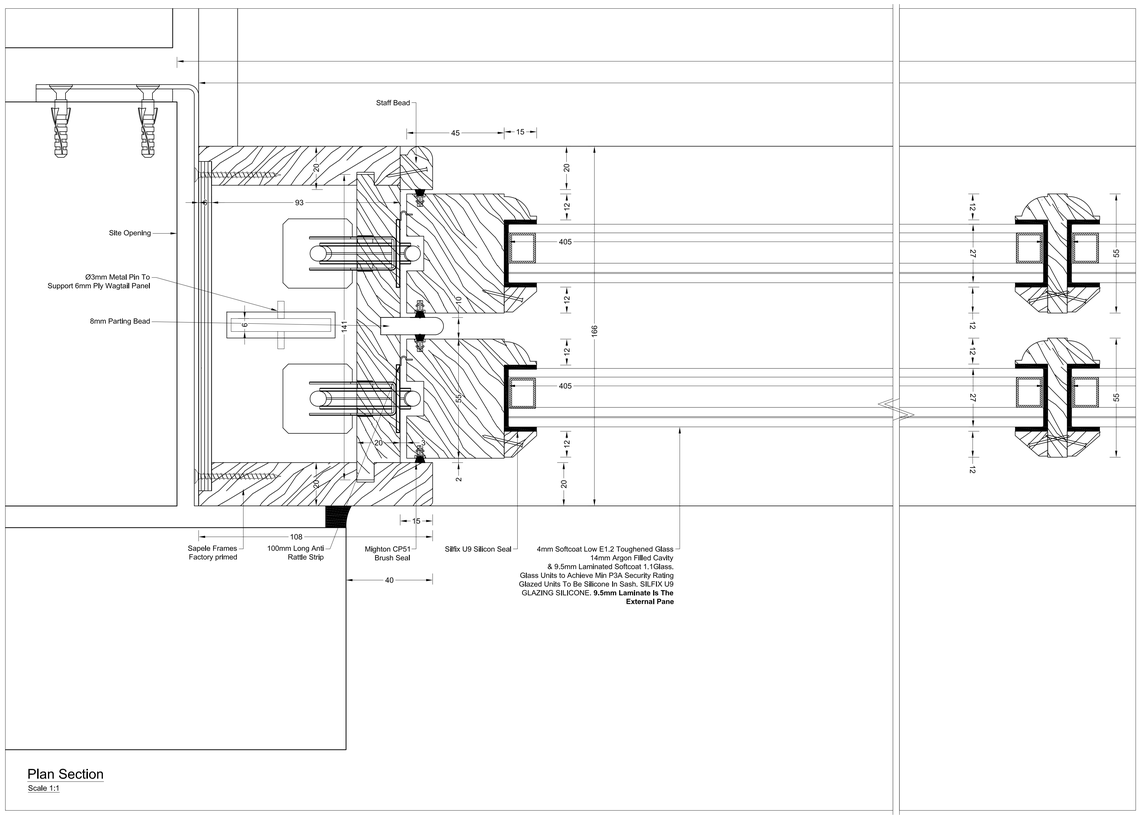

Plan Section
Scale 1:1

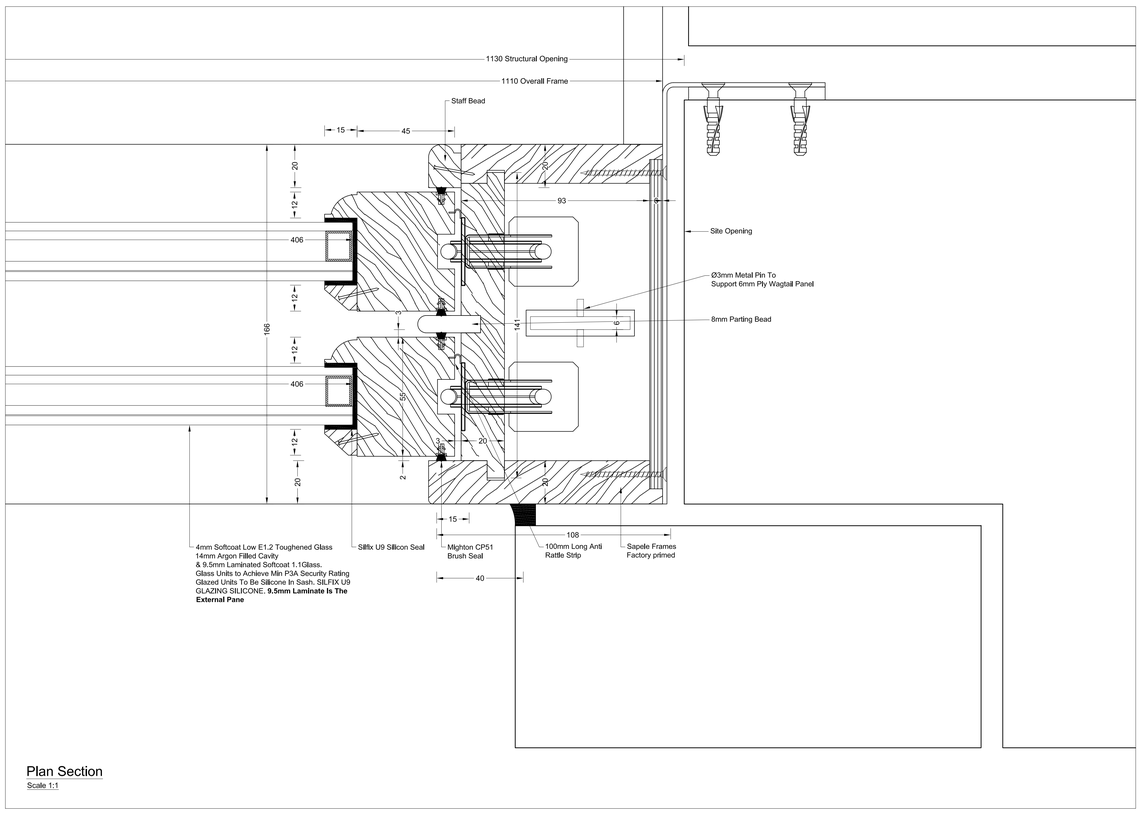

Plan Section
Scale 1:1

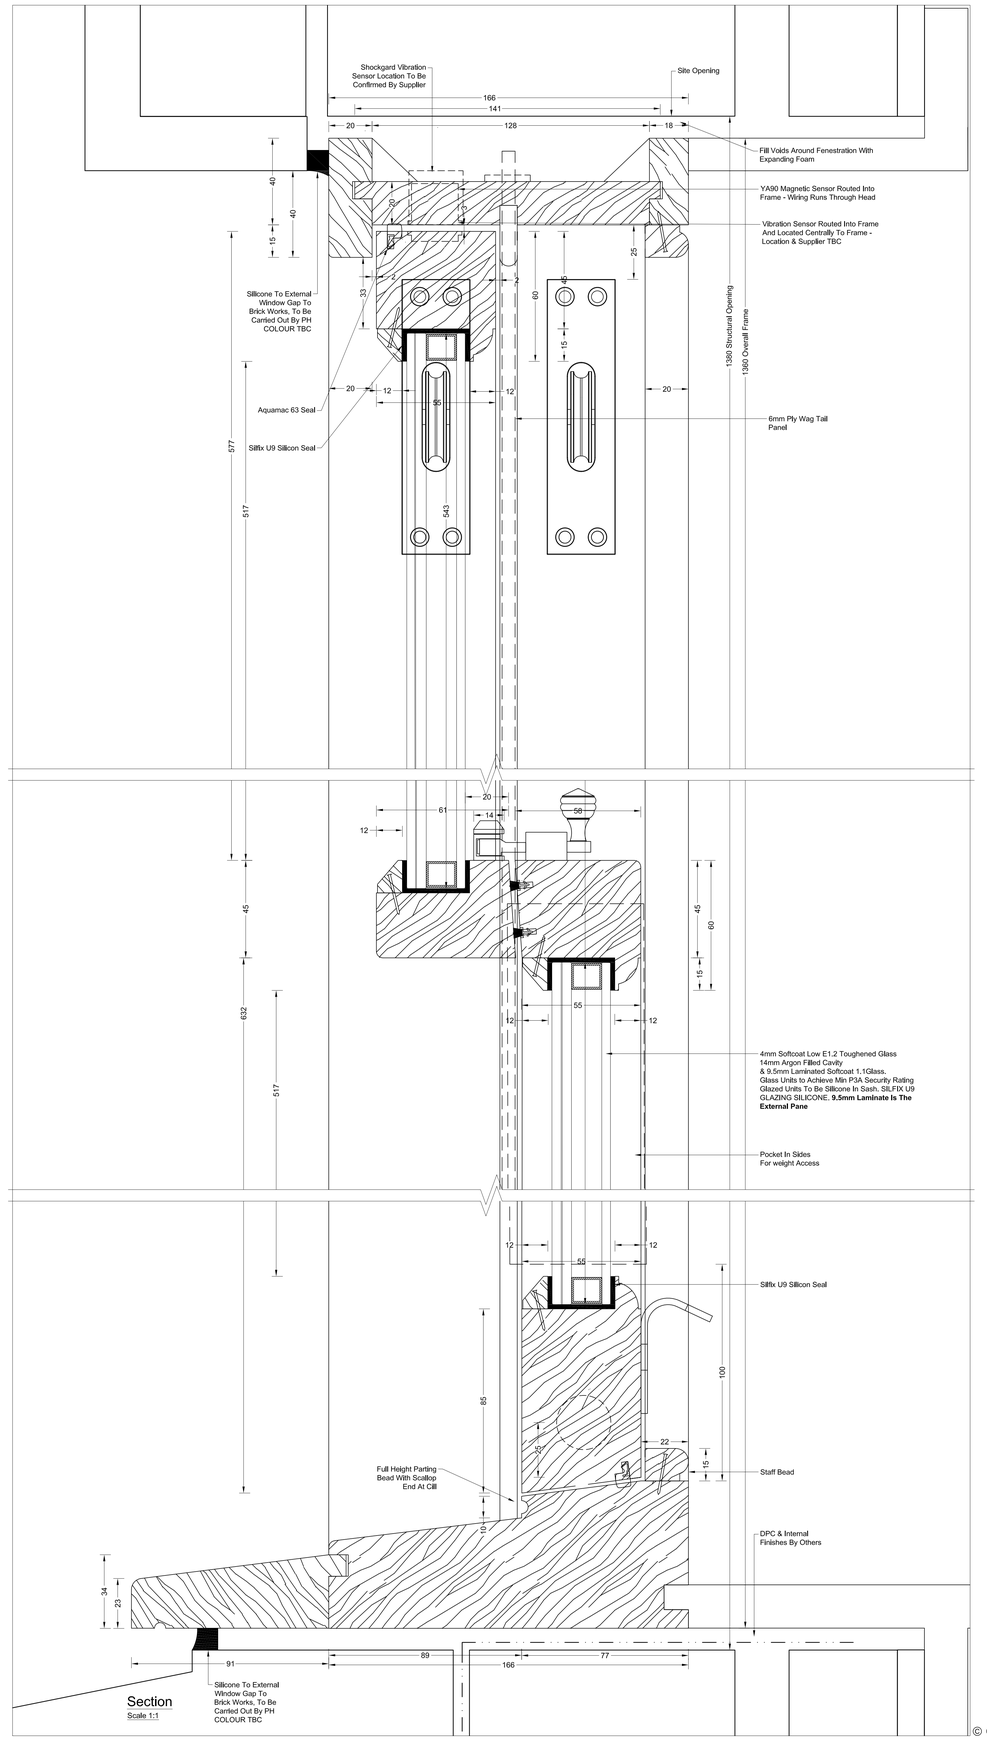

Section
Scale 1:1

NOTES/FINISHES:-

ALL SIZES BASED N FENESTRATION SCHEDULE DRAWING (817)CC-480.1_C01 AND ARE NOT SITE MEASURED

CILLS TO BE MANUFACTURED FROM IROKO

ALL OTHER MATERIALS FOR FRAMES & SASHES TO BE SAPELE

ALL FACTORY PRIMED & UNDERCOATED - FINAL FINISH ON SITE BY OTHERS

ALL TIMBER USED TO BE FSC

IRONMONGERY

A&H BRASS:-

REEDED SASH LIFT 52MM PN - 17273
SASH PULLEYS HEAVY PATTERN 127MMX32MMPN - 17266 FLUSH FIT SASH STOP 19MM C/W PLATE AND KEY PN - 24189 LOCKING QUADRANT 70MM X 14MM WITH PLAIN KNOB PN - 22155F

rev	date	description
–	–	–

project
Athlone House
Hampstead Lane
London

scale	1:1 @ A0	@ A0
drawn by	B Cook	date 07.08.18
drawing number	PH-988-J01-002	rev 00

title
J01 CCF0.01 Sliding Sash Window
Full Size Details

cad file PH-988-J01-001

APPROVAL

Platonoff & Harris Ltd
206 Mill Studio
Crane Mead
Ware, Hertfordshire
SG12 9PY
Tel 01920 444 255
Fax 01920 487 673

© Copyright