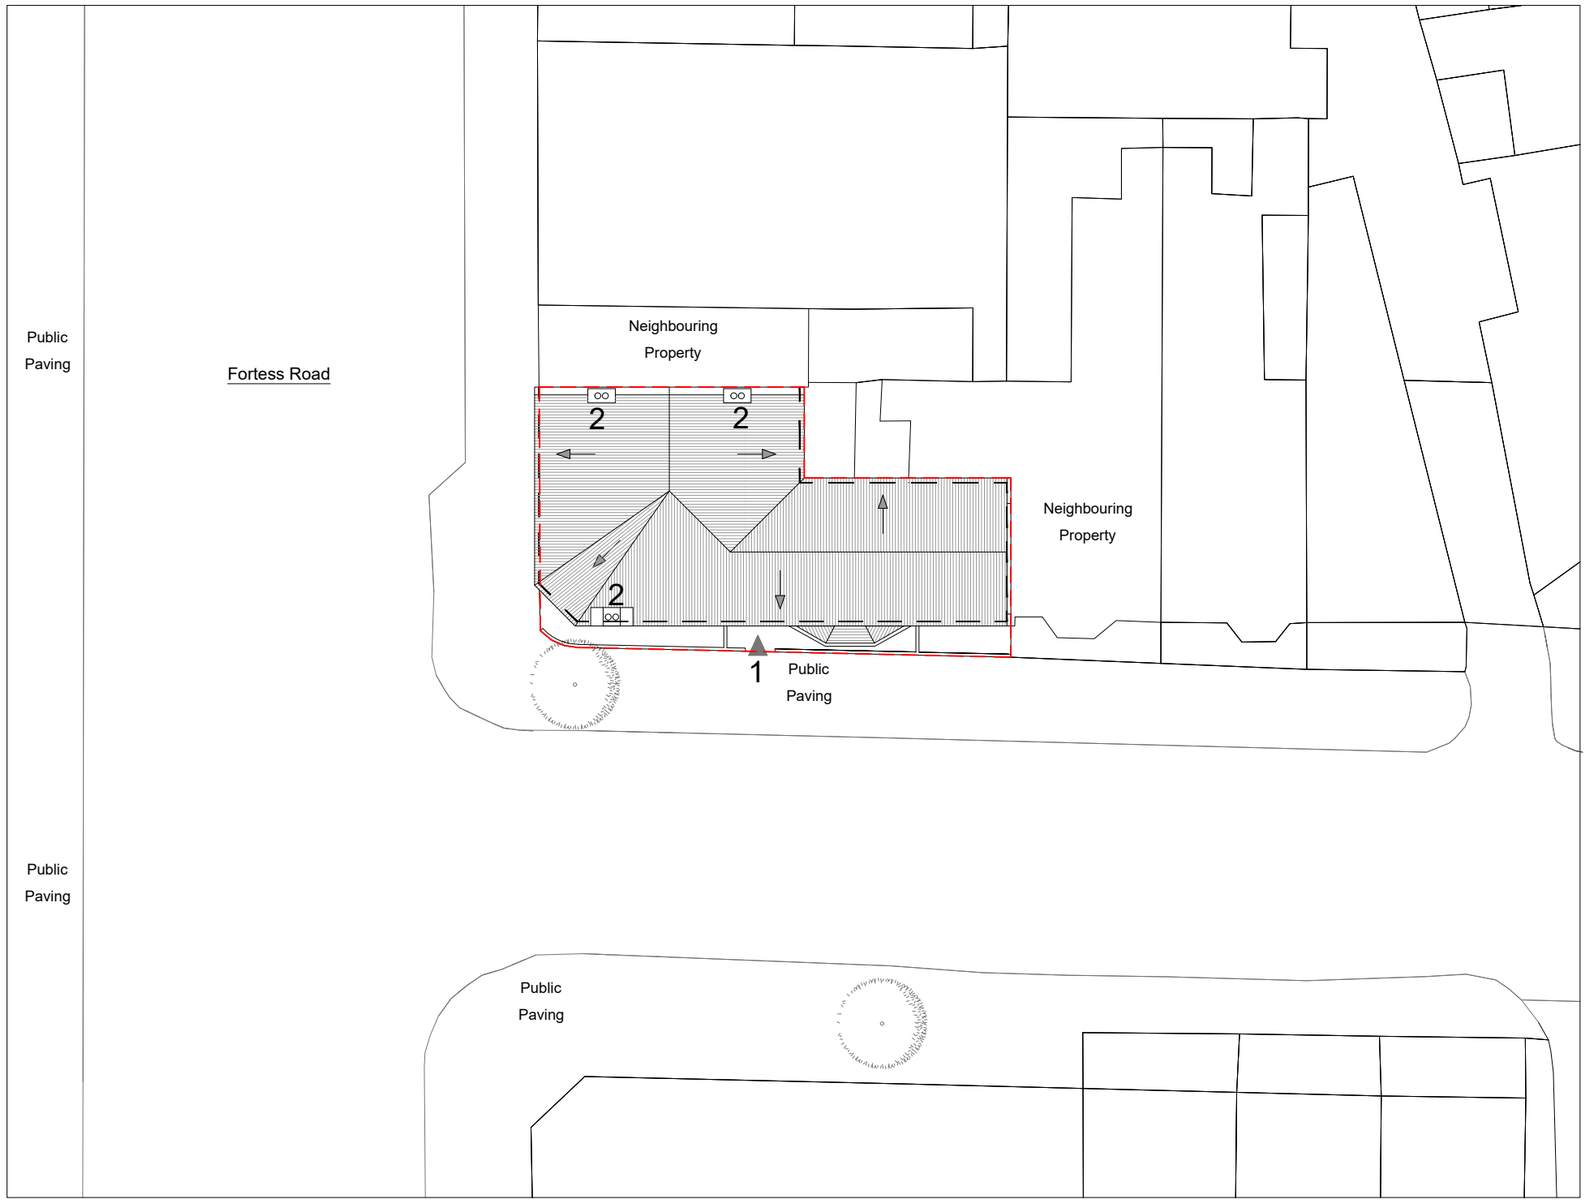

KEY

1 Entrance
2 Flues

Property Boundary

N

0 1m 5m 10m 20m

DRAWING NOTES

Dimensions	Written dimensions to be taken in preference to scaled dimensions. The Contractor is responsible for checking all dimensions before work starts.
Local Authority	All work is to be carried out to the requirements, and to the satisfaction of the Local Authority. These drawings are for planning purposes only.
Discrepancies	Any discrepancies to be brought to the attention of Drawing And Planning Ltd. Immediately.

REVISIONS

REV	DATE	DESCRIPTION	BY	BY

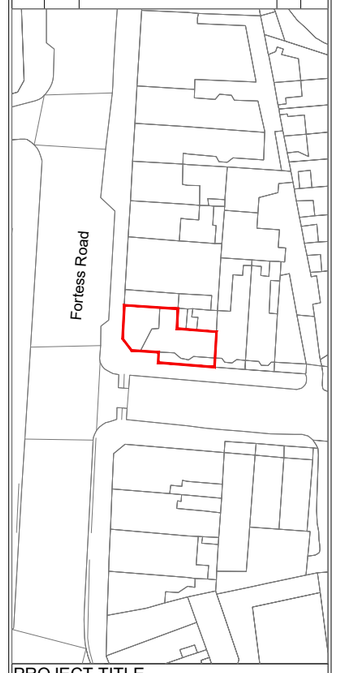

PROJECT TITLE
12 Fortess Road

DRAWING TITLE
Site Plan

CLIENT
Harry Angelides

DRAWING No	REV
FRTSS-L001	/
SCALE @A3 1:200	

DATE	DRAWING STATUS
Aug 2018	Planning

DRAWINGANDPLANNING
www.drawingandplanning.com
0208 202 3665