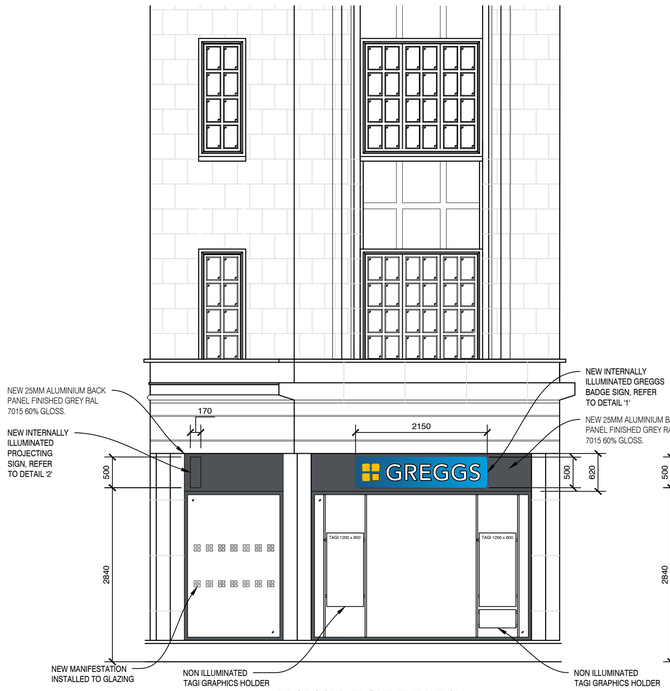

PROPOSED FRONT ELEVATION

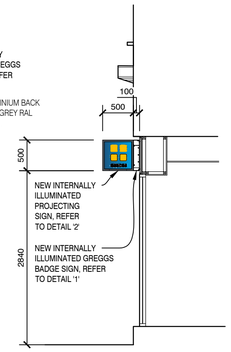

TYPICAL SECTION ON SHOPFRONT

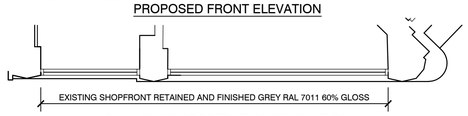

PLAN ON PROPOSED FRONT ELEVATION

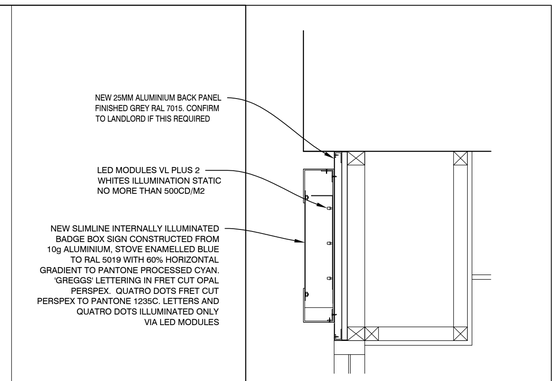

DETAIL '1' (SCALE 1:10)

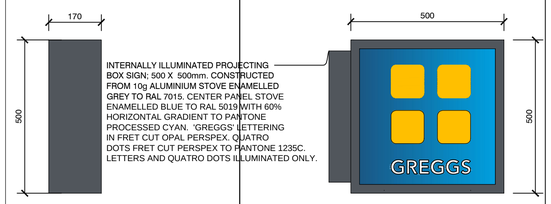

DETAIL '2' (SCALE 1:10)

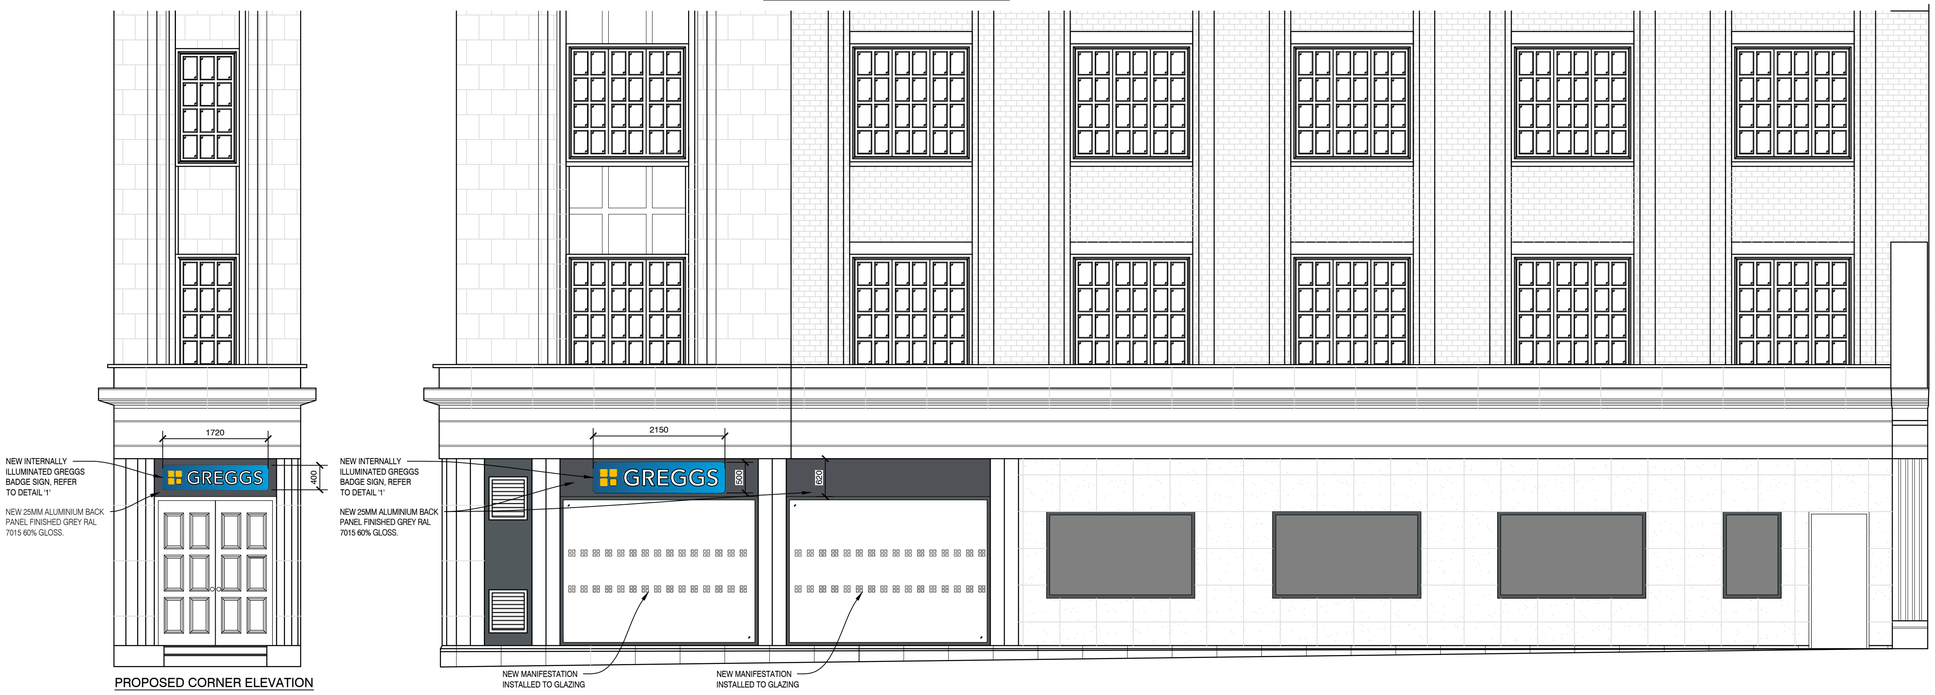

PROPOSED CORNER ELEVATION

PROPOSED SIDE ELEVATION

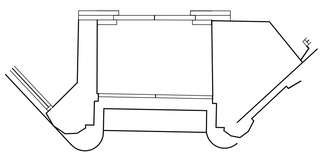

PROPOSED PLAN ON CORNER ELEVATION

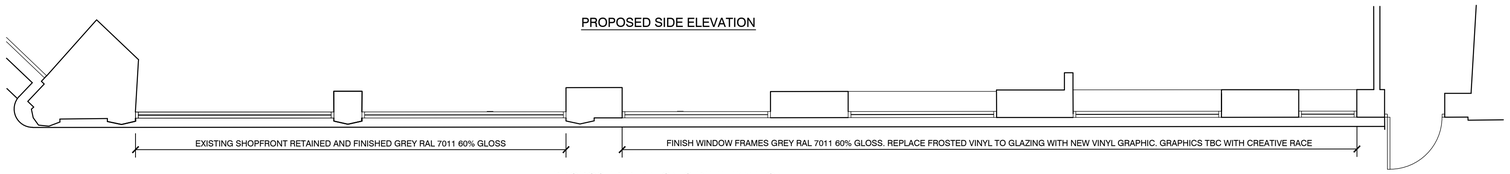

PROPOSED PLAN ON SIDE ELEVATION

REV	DESCRIPTION	DATE	NAME

GREGGS

GREGGS Plc (SOUTH EAST)
87 MILLMARSH LANE
ENFIELD
MIDDLESEX
EN3 7XJ
Tel: (0208) 805 3314

Shop S Number & Name
S5227 LONDON KINGSWAY

Title
PROPOSED FASCIA AND PROJECTING SIGN

Site Address
60 KINGSWAY, LONDON, WC2B 6DS

Gross Building Area	Gross Sales Area
Sq m	Sq m

Drawing No. RSOE/S5227/03 — Rev.

Date AUGUST 2018 — Scale 1:50 @ A1

Drawn by JM

Issued 30-Aug-18

Scale Bar 0 500 1000 2000