NOTES

A1

DO NOT SCALE FROM THIS DRAWING.
ALL DIMENSION TO BE CHECKED ON SITE.
COPYRIGHT RESERVED

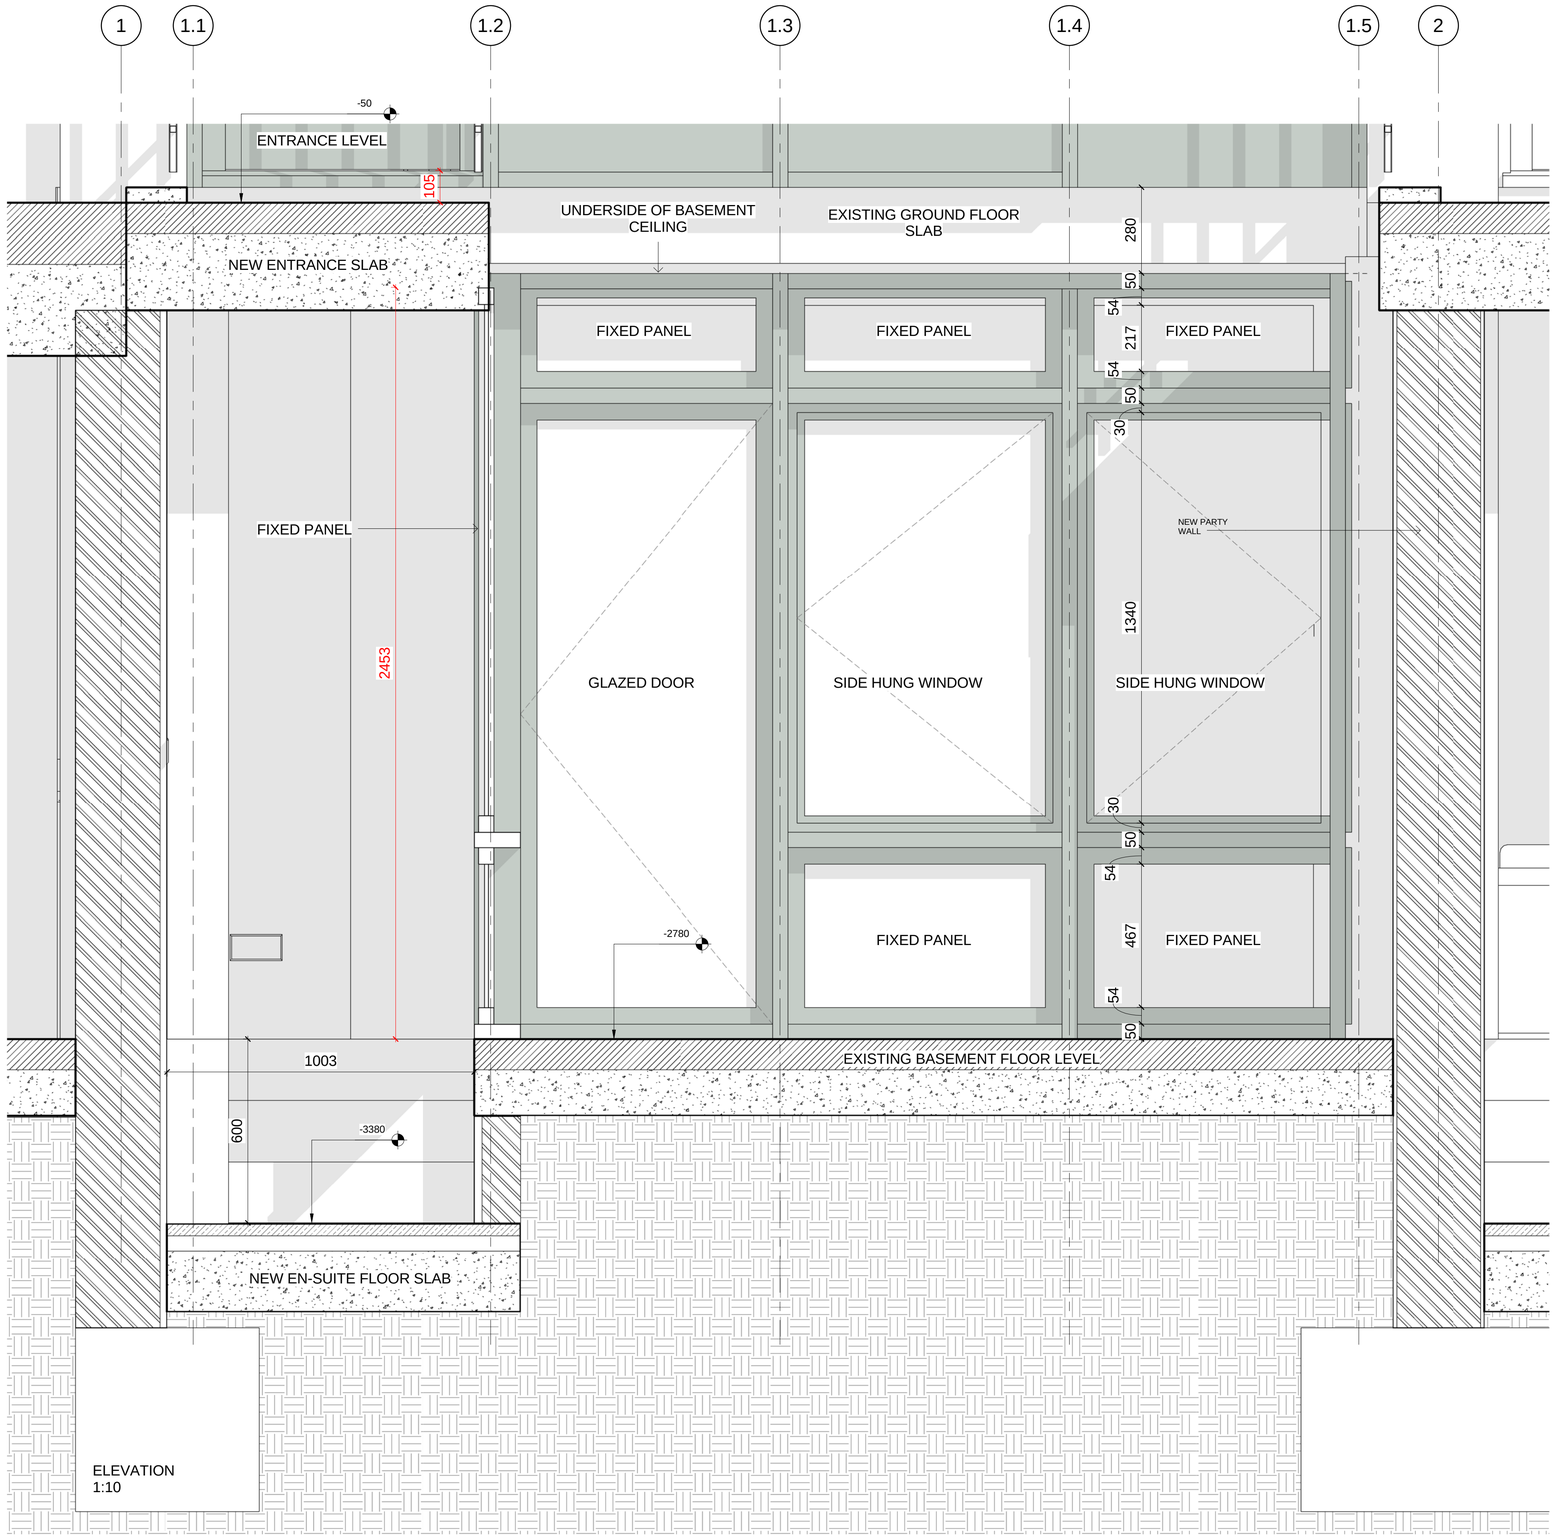

ELEVATION
1:10

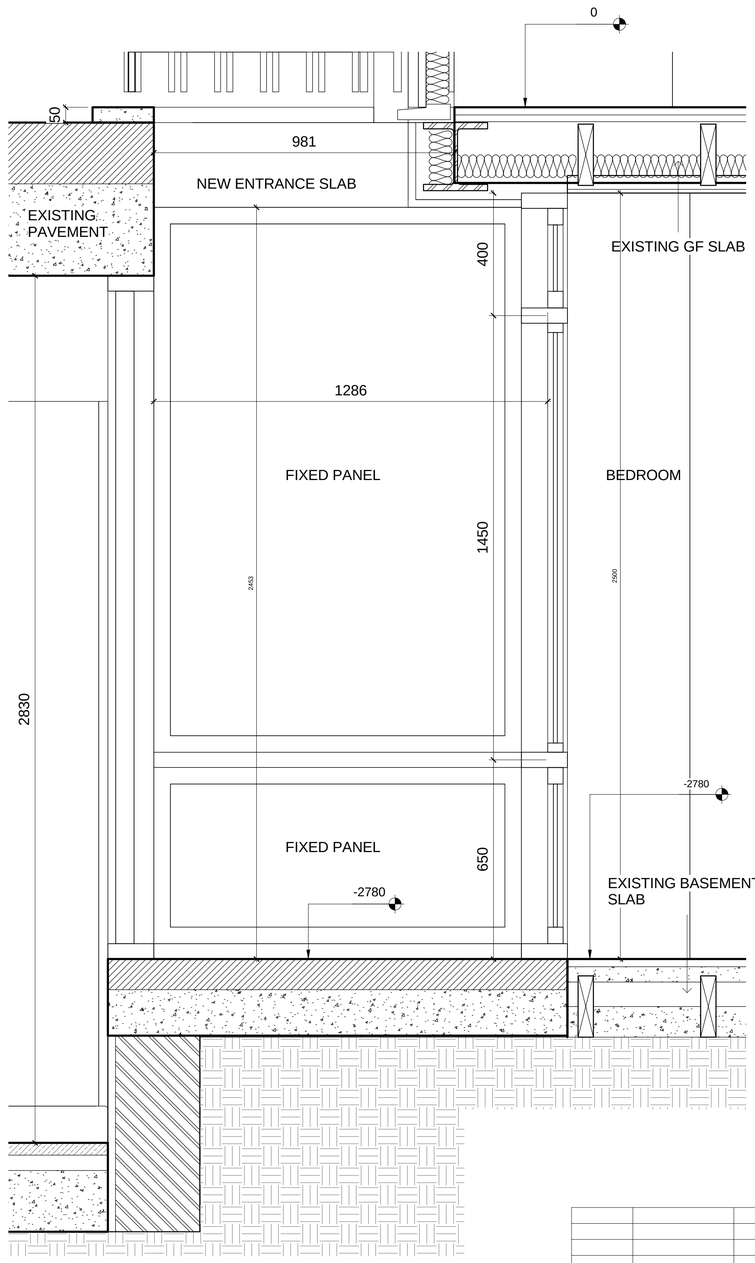

SECTION
1:10

0 0.5 1 (m)

REV/ ISSUE	NOTE	DRN	DATE

SCALE	DATE	DRN	CHK
1:10@A1	11.01.2018	SR	MH

PROJECT
17 New North Street,
London, WC1N 3PJ

DRAWING
Planning Condition No3 - Shopfront

bubble architects
STUDIO 205 THE BUSWORKS
39-41 NORTH ROAD,
LONDON N7 9DP
WWW.BUBBLEARCHITECTS.CO.UK

JOB NO	DRAWING NO	REV
017017	E-N-PL-003	