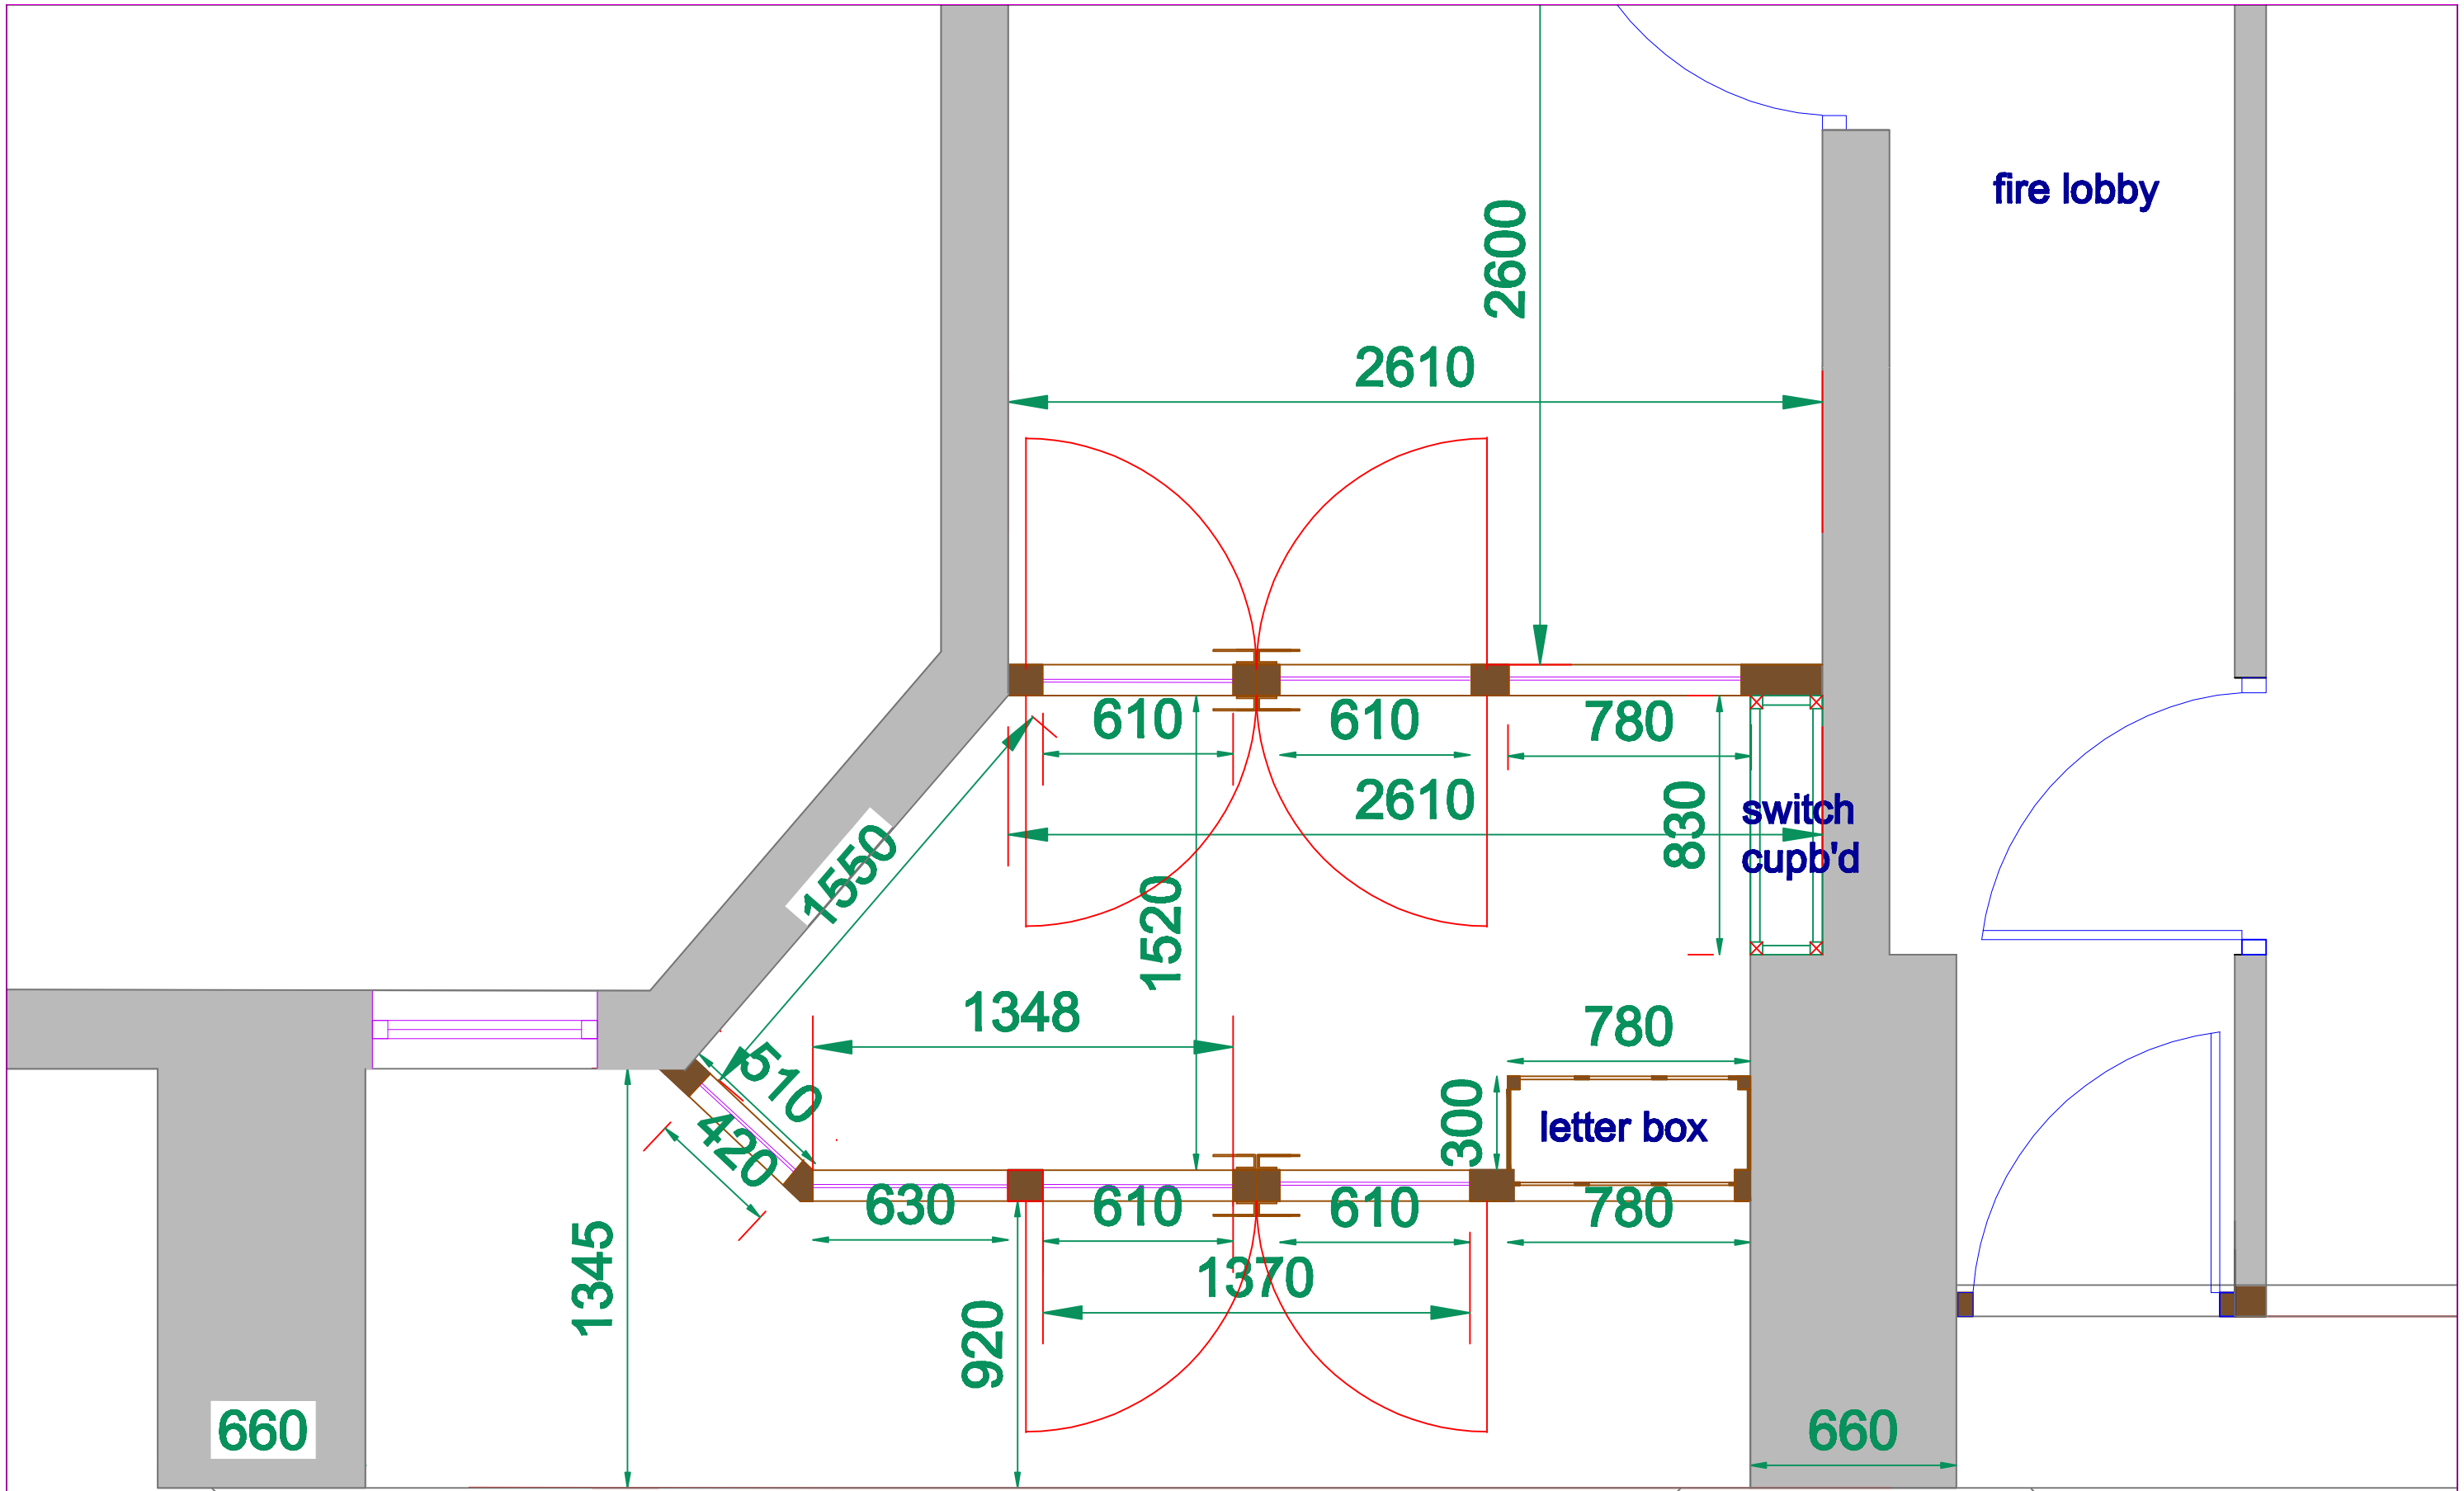

EXISTING GROUND FLOOR PLAN

Rev.	Date	Details

Client
Residents' Committee
32 Bracknell Gardens
Hampstead
London NW3 7EH

Rev.	Date	Details

Project
Replacement of existing glazed entrance screen with double doors, with new glazed screen with single door. Internal screen removed

Drawing Title
Existing Ground Floor Plan 1:20

Job No.	303
Drawing No.	[illegible]
Date	19-06-18
Scale	1:20 (A3)
Drawn by	SMB

Simone Bloom
dip arch riba
1 Thatched Cottages
Woodhall Lane
Shenley, Radlett
Herts WD7 9AS
01923 853441
07968 274685
shenleybloome@aol.com