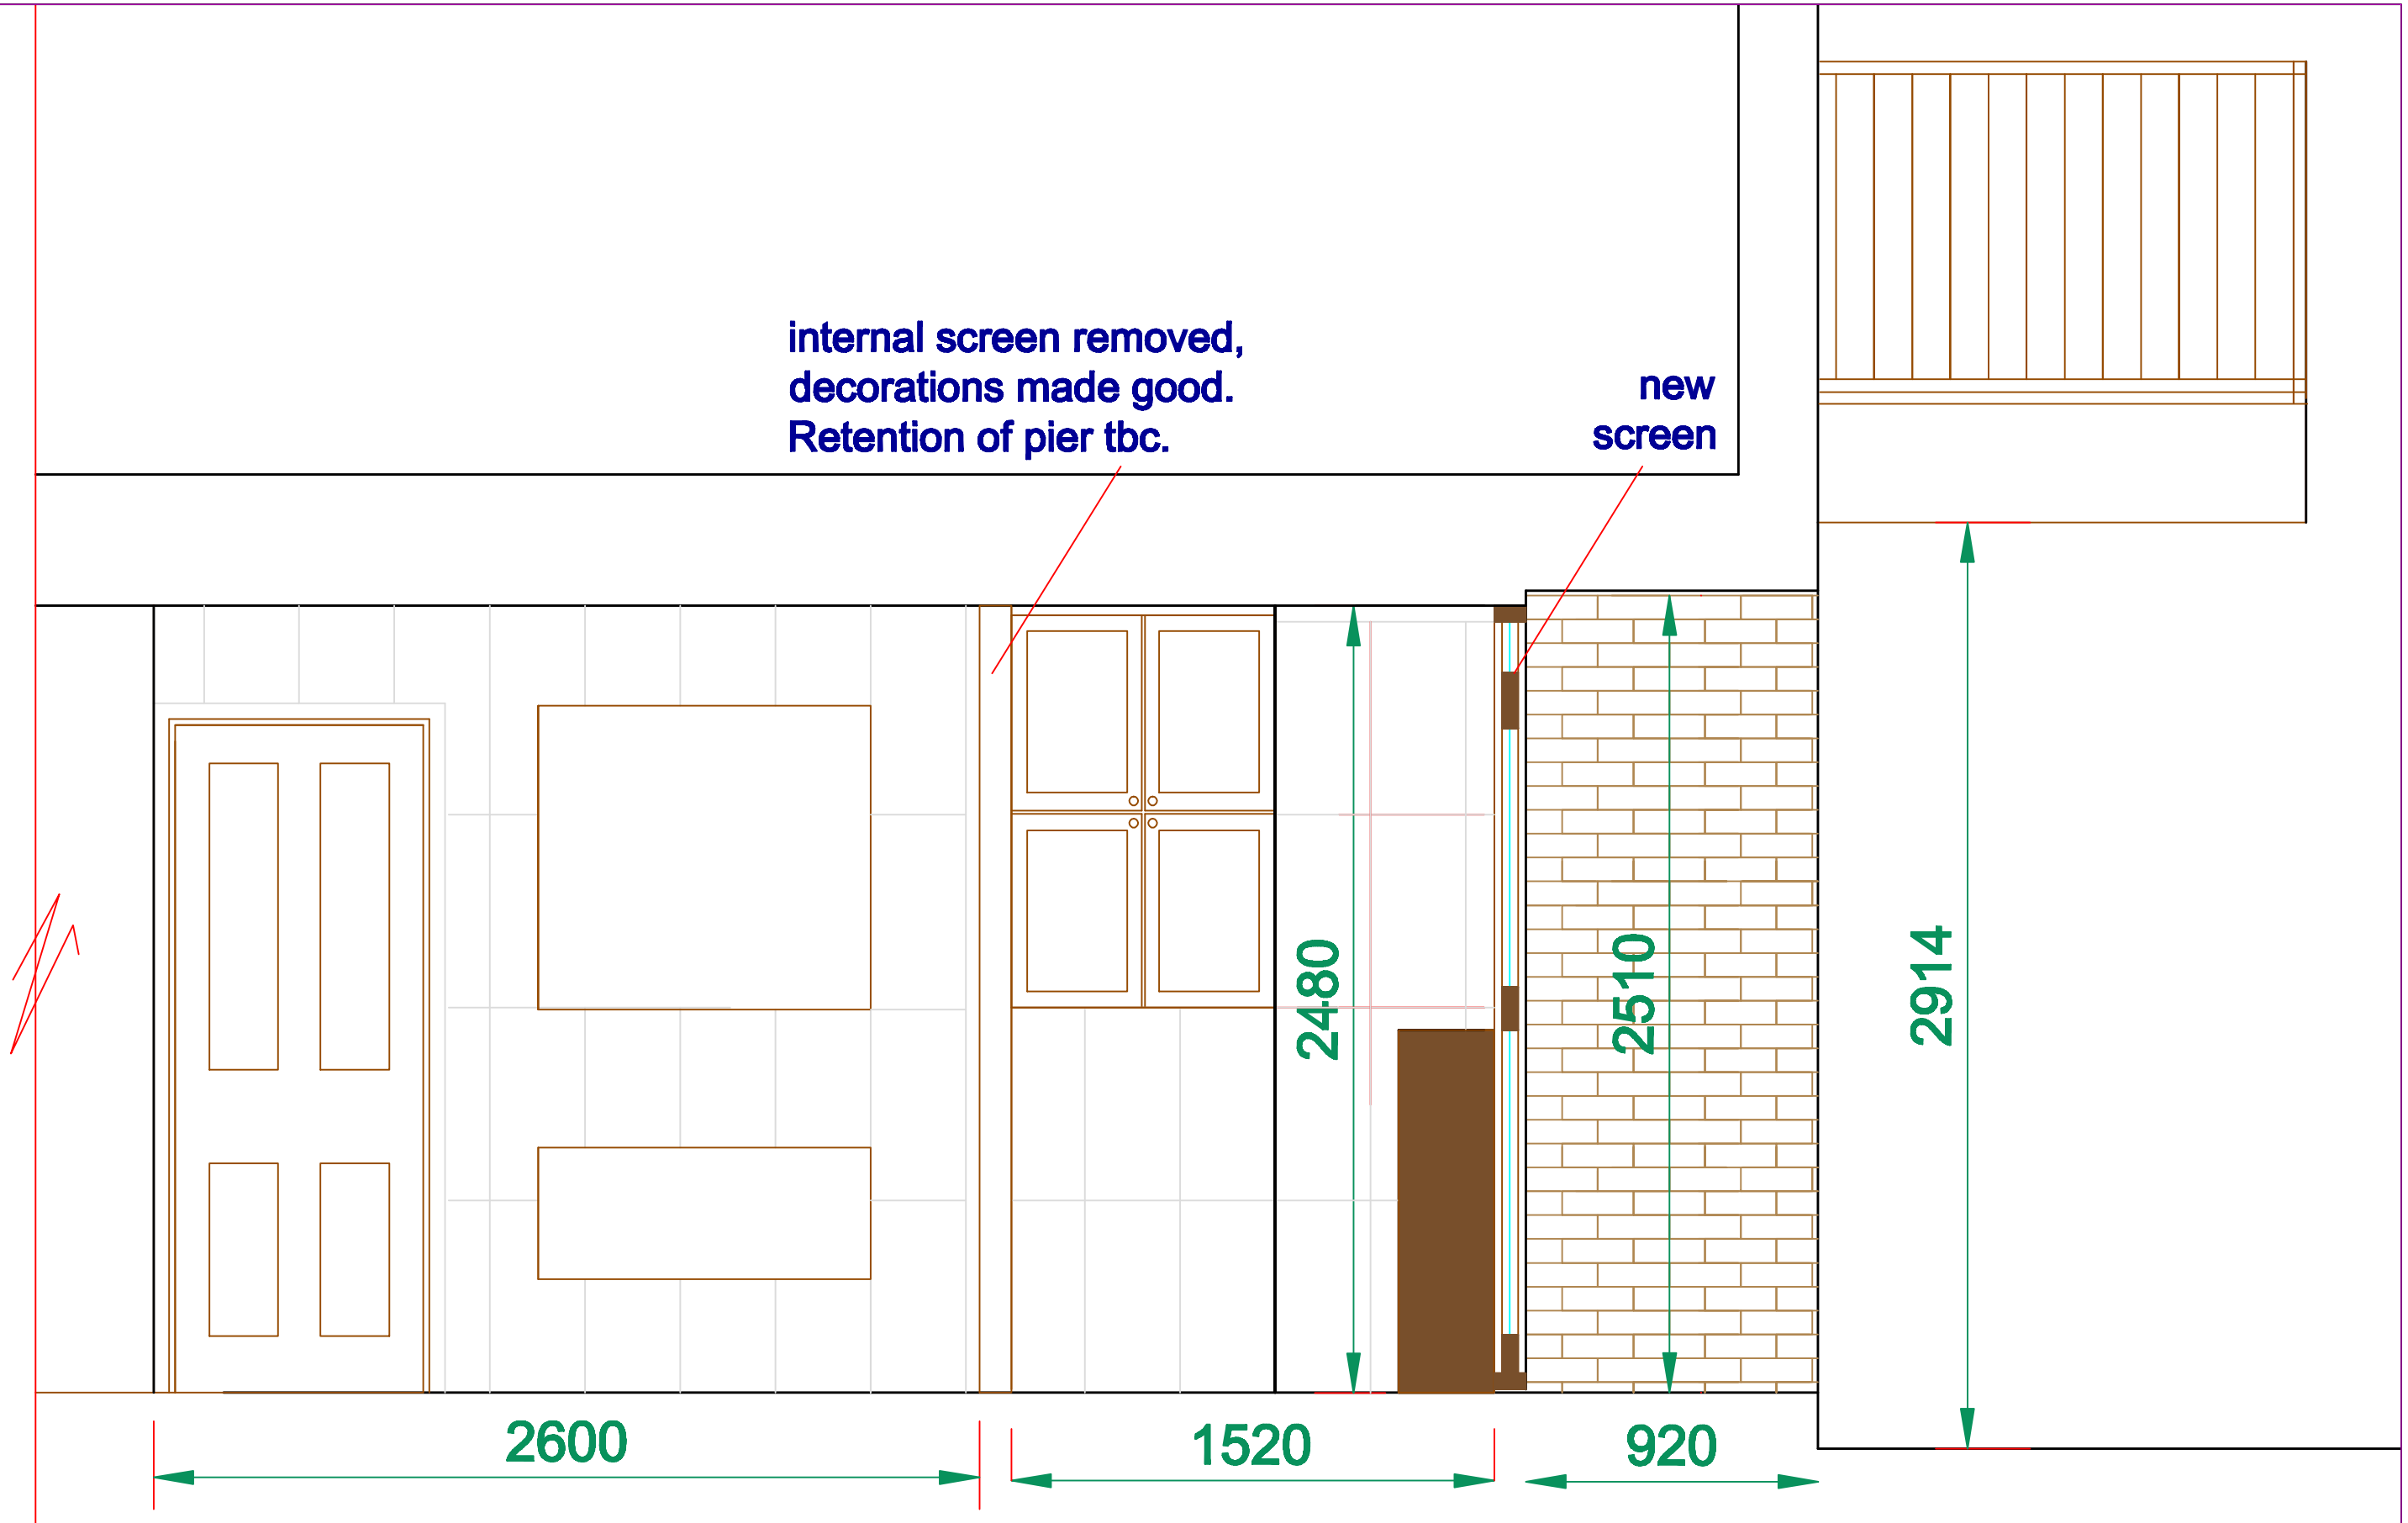

PROPOSED SECTION A-A

Rev.	Date	Details

Client
Residents' Committee
32 Bracknell Gardens
Hampstead
London NW3 7EH

Rev.	Date	Details

Project
Replacement of existing glazed entrance screen with double doors, with new glazed screen with single door. Internal screen removed.

Drawing Title
Proposed Section A-A

Job No.	303
Drawing No.	04
Date	19-06-18
Scale	1:20 (A3)
Drawn by	SMB

Simone Bloom
dip arch riba
1 Thatched Cottage
Woodhall Lane
Shenley, Radlett
Herts WD7 9AS
01923 853441
07956 274695
shenleybloom@aol.com