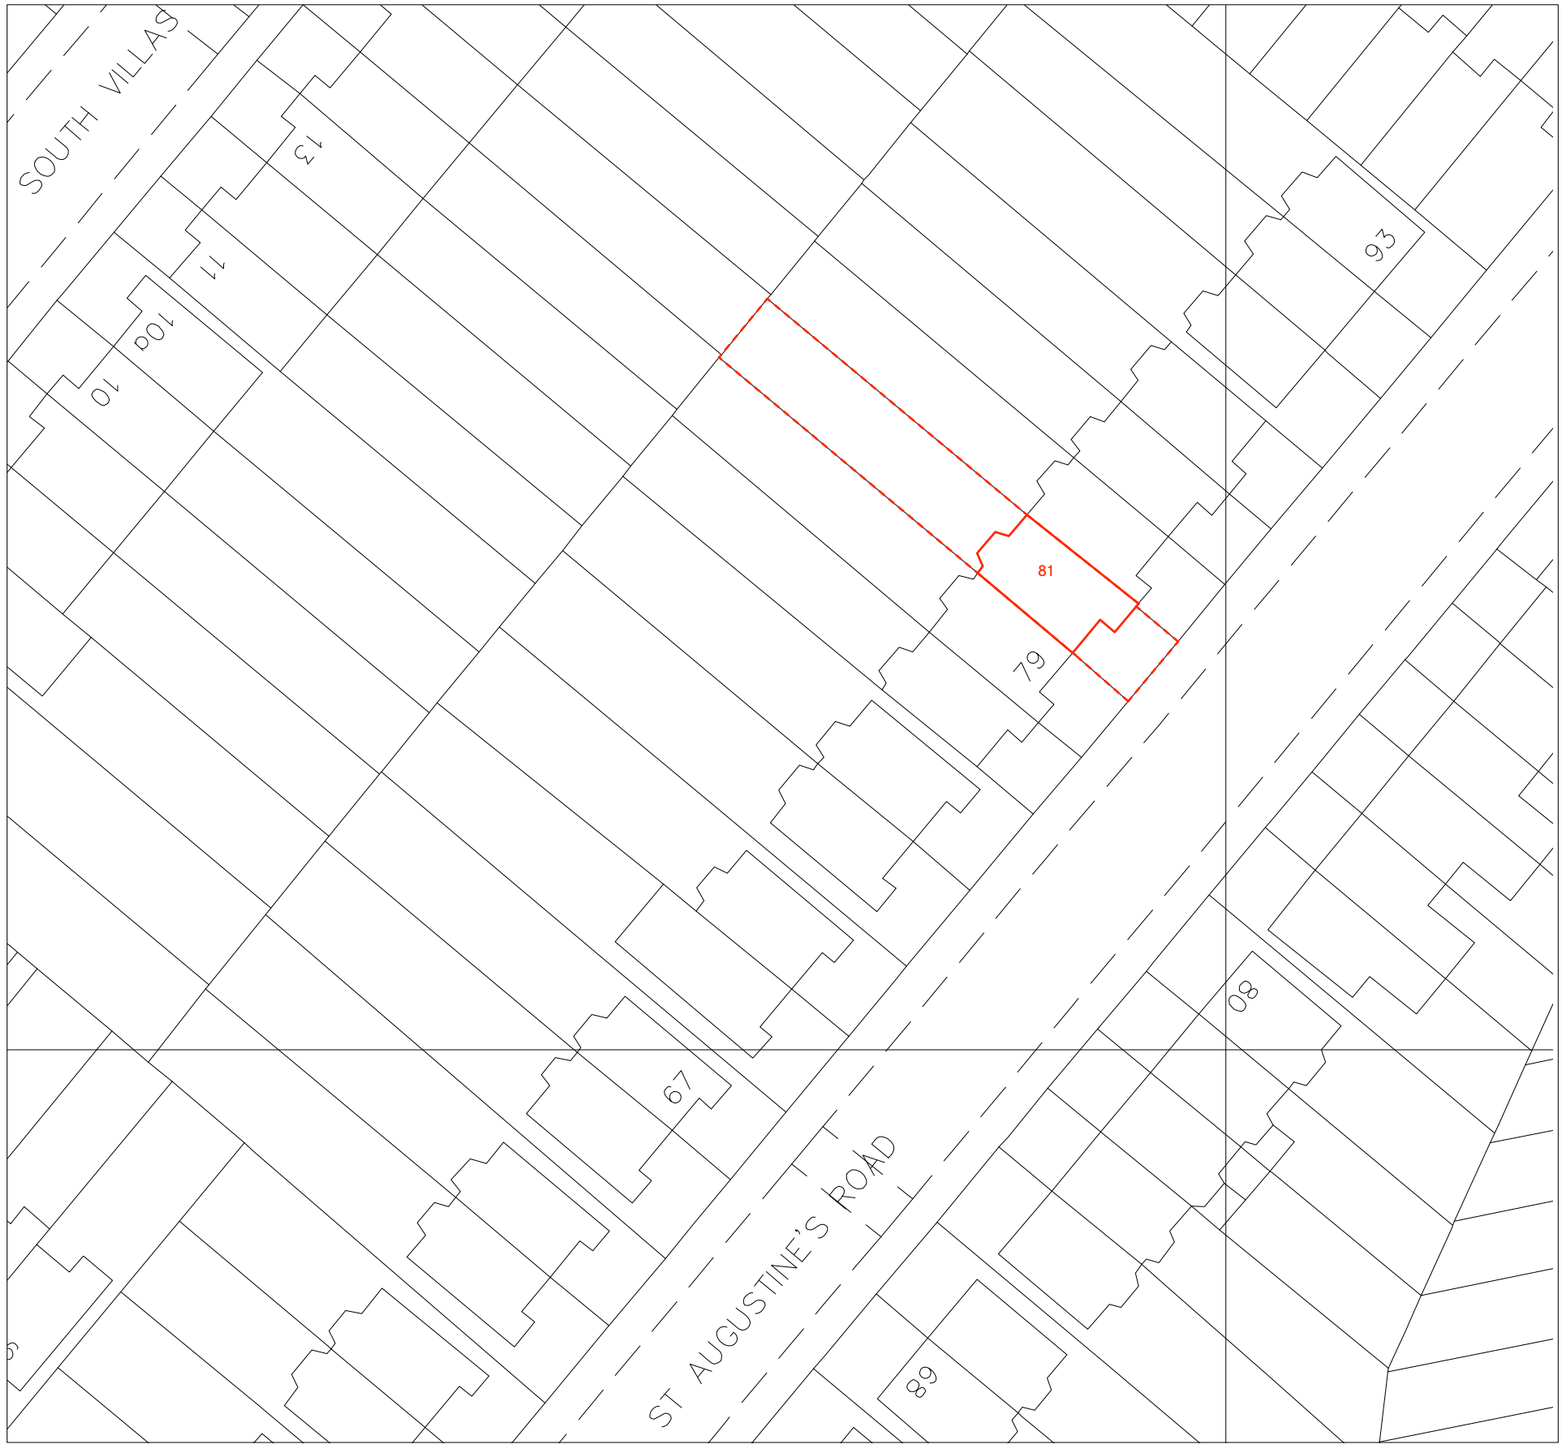

1 / 00B SITE PLAN
SCALE: 1:500

0 50 60 M

81 ST AUGUSTINE'S RD
SITE PLAN

Project number	Drawing number	Revision
17	00B	/

Date	Status	
August 2018	**Planning**	
Scale	Drawn	Checked
1:1 250 @ A3	**AB**	

Rev. Date Description

Notes

Do not scale from this drawing. All dimensions to be checked on site. ATELIER BAULIER to be notified of any discrepancies between the drawing and site conditions. To be read in conjunction with all relevant specifications, schedules and drawings.
© ATELIER BAULIER 2018

ATELIER BAULIER

Aurore Baulier RIBA

Unit 5E - Stamford Works
Gillett Street
LONDON N16 8JH

+44 (0)75 8284 3659
info@atelierbaulier.com